bennu
ARCHITECTURAL SIGNAGE

1116 FOWLER STREET,
OLD HICKORY, TN 37138
615.226.4577 / bennusigns.com

HCA FLORIDA NORTHWEST HOSPITAL
CLIENT

2801 N. STATE ROAD 7
MARGATE, FL, 33063
PROJECT ADDRESS

TONY HATCHELL
PRESENTED BY

ELLIOT BAE
PREPARED BY

EXT - FLORIDA NW HOSPITAL - REPLACEMENT SIGN
PROJECT NAME

602432
QUOTE #

SALES #

01	02/19/2024
02	03/07/2024
03	03/11/2024
04	03/12/2024
05	03/13/2024
06	
07	
08	

PRIMARY ELECTRICAL TO SIGN LOCATIONS IS TO BE PROVIDED BY OTHERS. 20 AMP DEDICATED CIRCUIT(S) WITH NO SHARED NEUTRALS AND A GROUND RETURNING TO THE PANEL IS REQUIRED FOR ALL INSTALLATIONS. COLORS REPRESENTED IN THIS DRAWING ARE FOR PRESENTATION PURPOSES ONLY. THEY MAY NOT MATCH YOUR FINISHED PRODUCT PERFECTLY. COLOR CALL-OUTS ARE FOR A MATCH AS CLOSE AS POSSIBLE. THIS ORIGINAL DESIGN IS THE SOLE PROPERTY OF BENNU ARCHITECTURAL SIGNAGE. IT CANNOT BE REPRODUCED, COPIED OR EXHIBITED IN WHOLE OR PART, WITHOUT FIRST OBTAINING WRITTEN CONSENT FROM BENNU ARCHITECTURAL SIGNAGE. ELECTRICAL SIGNS ARE INTENDED TO BE INSTALLED IN ACCORDANCE WITH THE REQUIREMENTS OF ARTICLE 600 OF THE NATIONAL ELECTRICAL CODE AND/OR OTHER APPLICABLE LOCAL CODES. THIS INCLUDES PROPER GROUNDING AND BONDING OF SIGN.

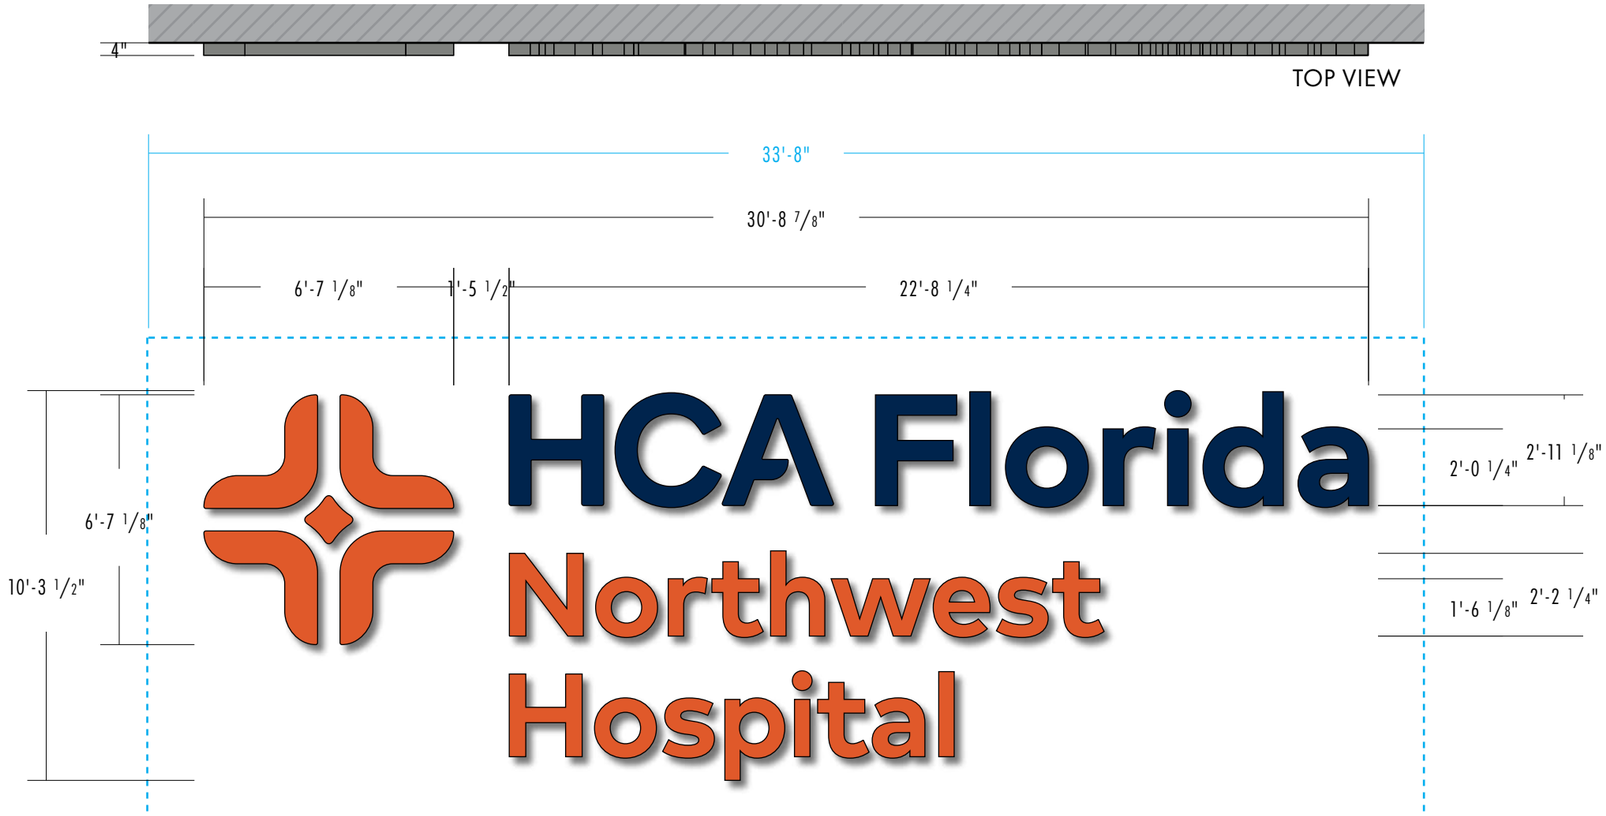

PROPOSED ELEVATION

CL CHANNEL LETTER DISPLAY

QUANTITY: 1 (ONE)

SCALE: 1:48 **SQ/FT:** 314

FACE: SINGLE **ILLUMINATED:** FACE

CONSTRUCTION:
STANDARD ALUMINUM CONSTRUCTION WITH MATTHEWS SATIN ACRYLIC POLYURETHANE FINISH. 4" DEEP.

RETURNS: MATTHEWS (OR AKZO) PAINT TO MATCH COOL GRAY 4C W/ UV RESISTANT CLEAR SATIN TOP COAT

LOGO AND NAME TRIM CAP: MATTHEWS (OR AKZO) PAINT TO MATCH PMS 7579 W/ UV RESISTANT CLEAR SATIN TOP COAT

HCA TRIM CAP: MATTHEWS PAINT (OR AKZO) TO MATCH PMS 289 W/ UV RESISTANT CLEAR SATIN TOP COAT

HCA ORANGE 3M 3630-124 W/ DIffUSER

HCA BLUE BY DAY/WHITE BY NIGHT.
3M DN00545 WITH 3M 3660M OVERLAMINATE

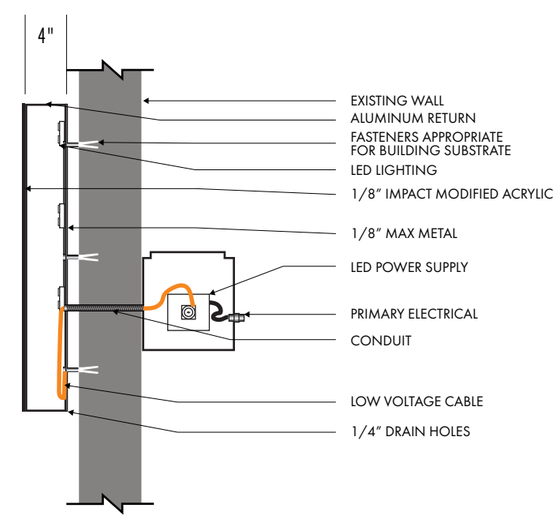
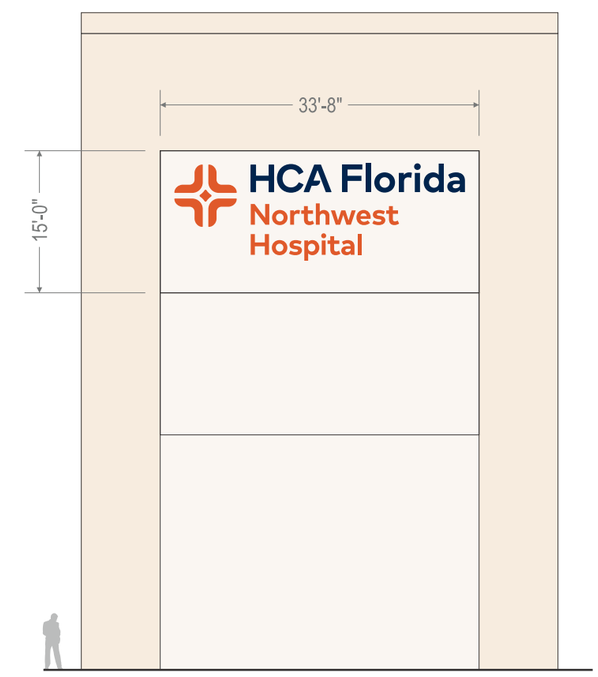
FLUSH MOUNTED CHANNEL LETTERS
-LED FACE ILLUMINATED