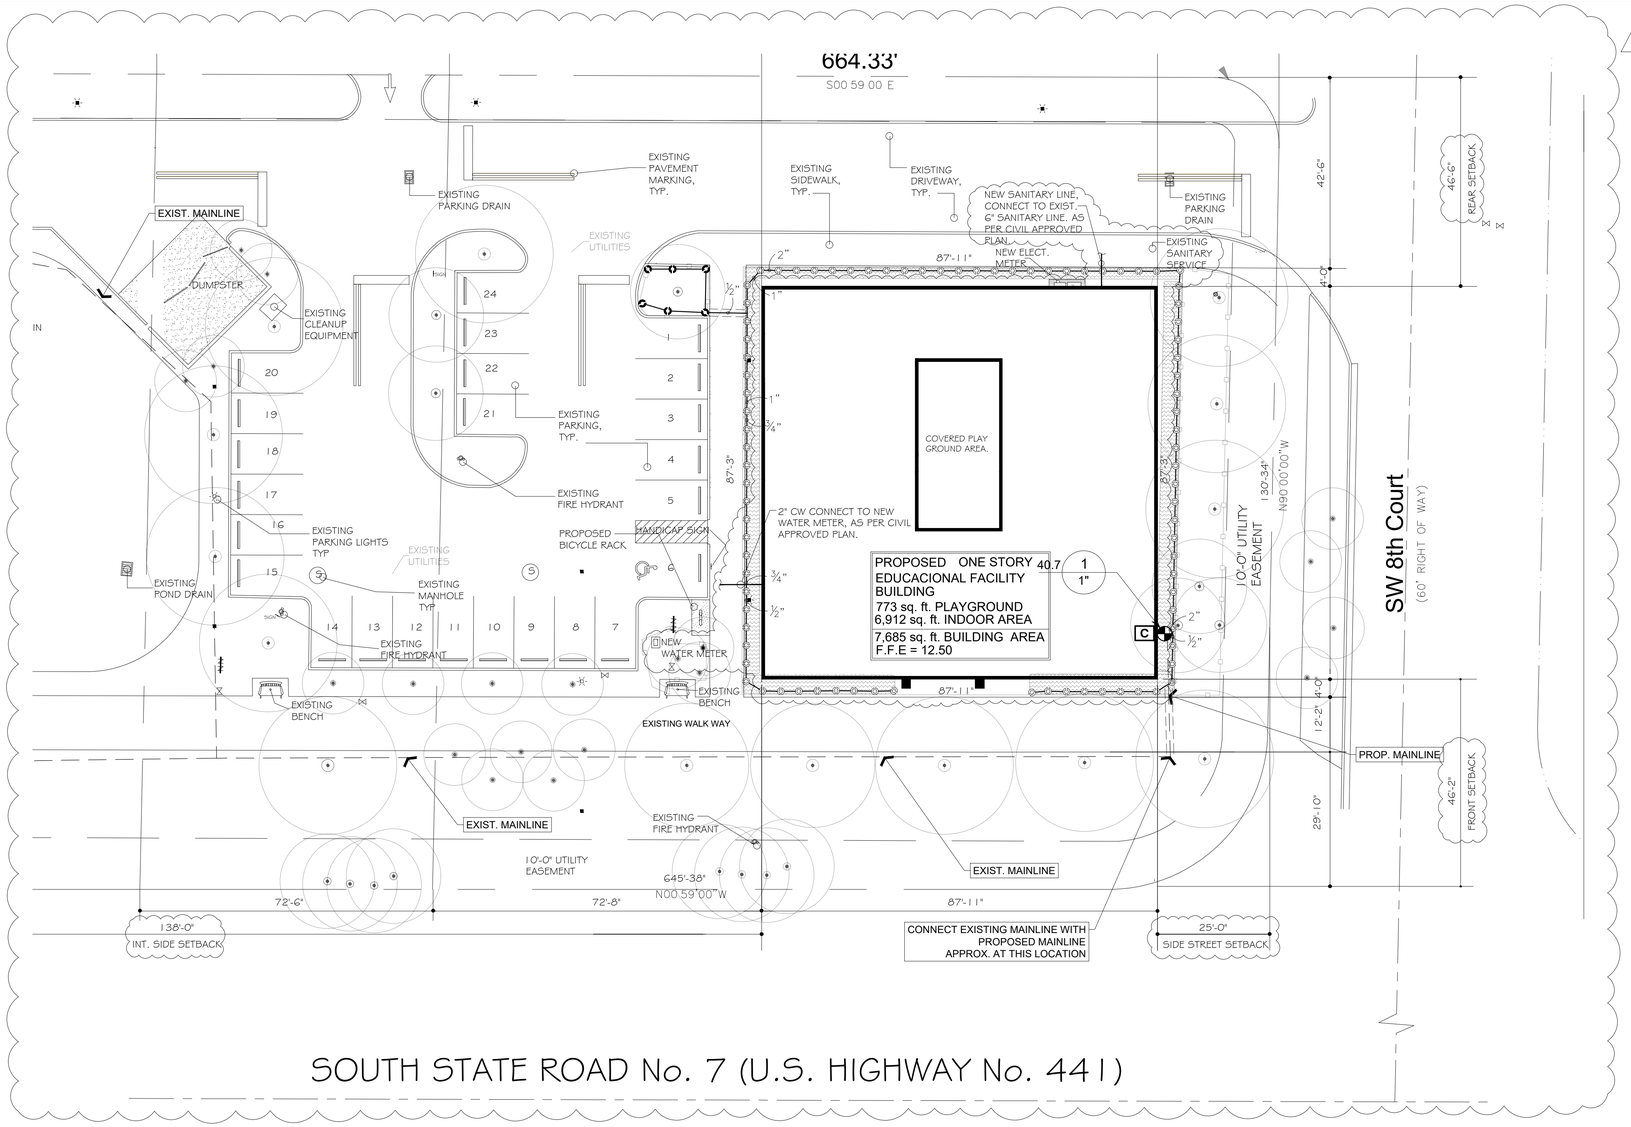

SCALE: 1/16"=1'-0"

NORTH

1

IRRIGATION SCHEDULE

SYMBOL	MANUFACTURER/MODEL/DESCRIPTION	QTY	PSI
4 6 8 10 12 15 17	HUNTER PROS-06 ADJUSTABLE ARC TURF SPRAY, 6" POP-UP. CO-MOLDED WIPER SEAL WITH UV RESISTANT MATERIAL.	92	30
SYMBOL	**MANUFACTURER/MODEL/DESCRIPTION**	**QTY**	
	HUNTER ICV-G 1", 1-1/2", 2", AND 3" PLASTIC CONTROL VALVES, GLOBE CONFIGURATION, WITH NPT THREADED INLET/OUTLET, FOR BATTERY OPERATED CONTROLLER.	1	
C	HUNTER NODE-100 SINGLE STATION CONTROLLER, OUTDOOR, BATTERY POWERED. DC LATCHING SOLENOID INCLUDED.	1	
	IRRIGATION LATERAL LINE: PVC CLASS 200 SDR 21	399.8 LF	
	IRRIGATION MAINLINE: PVC SCHEDULE 40	852.4 LF	
	PIPE SLEEVE: PVC CLASS 200 SDR 21	22.4 LF	

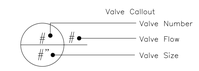

VALVE SCHEDULE

NUMBER	MODEL	SIZE	TYPE	GPM
1	HUNTER ICV-G	1"	SPRAY	40.75

NO.	DATE	REVISIONS	DES.	DWN.
1	8.18.25	UPDATED PLANS PER CITY COMMENTS		

SINGLE STORY EDUCACIONAL FACILITY BUILDING

TREE DISPOSITION PLAN

750 SOUTH STATE ROAD 7, MARGATE , FL 33068

SEAL

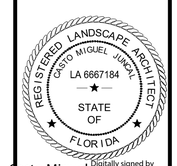

Casto Miguel Juncal

Digitally signed by Casto Miguel Juncal
Date: 2025.08.21 22:16:08 -04'00'

Casto Miguel Juncal
Registered Landscape Architect
LA6667184
20449 SW 93rd Ave.
Cutler Bay, Fl 33189
ph: 786-877-2034
JuncalDesignStudio@gmail.com

MH	MH	MH
DES.	DWN.	CHK.

L-1

07.13.25

SHEET 1 OF 2