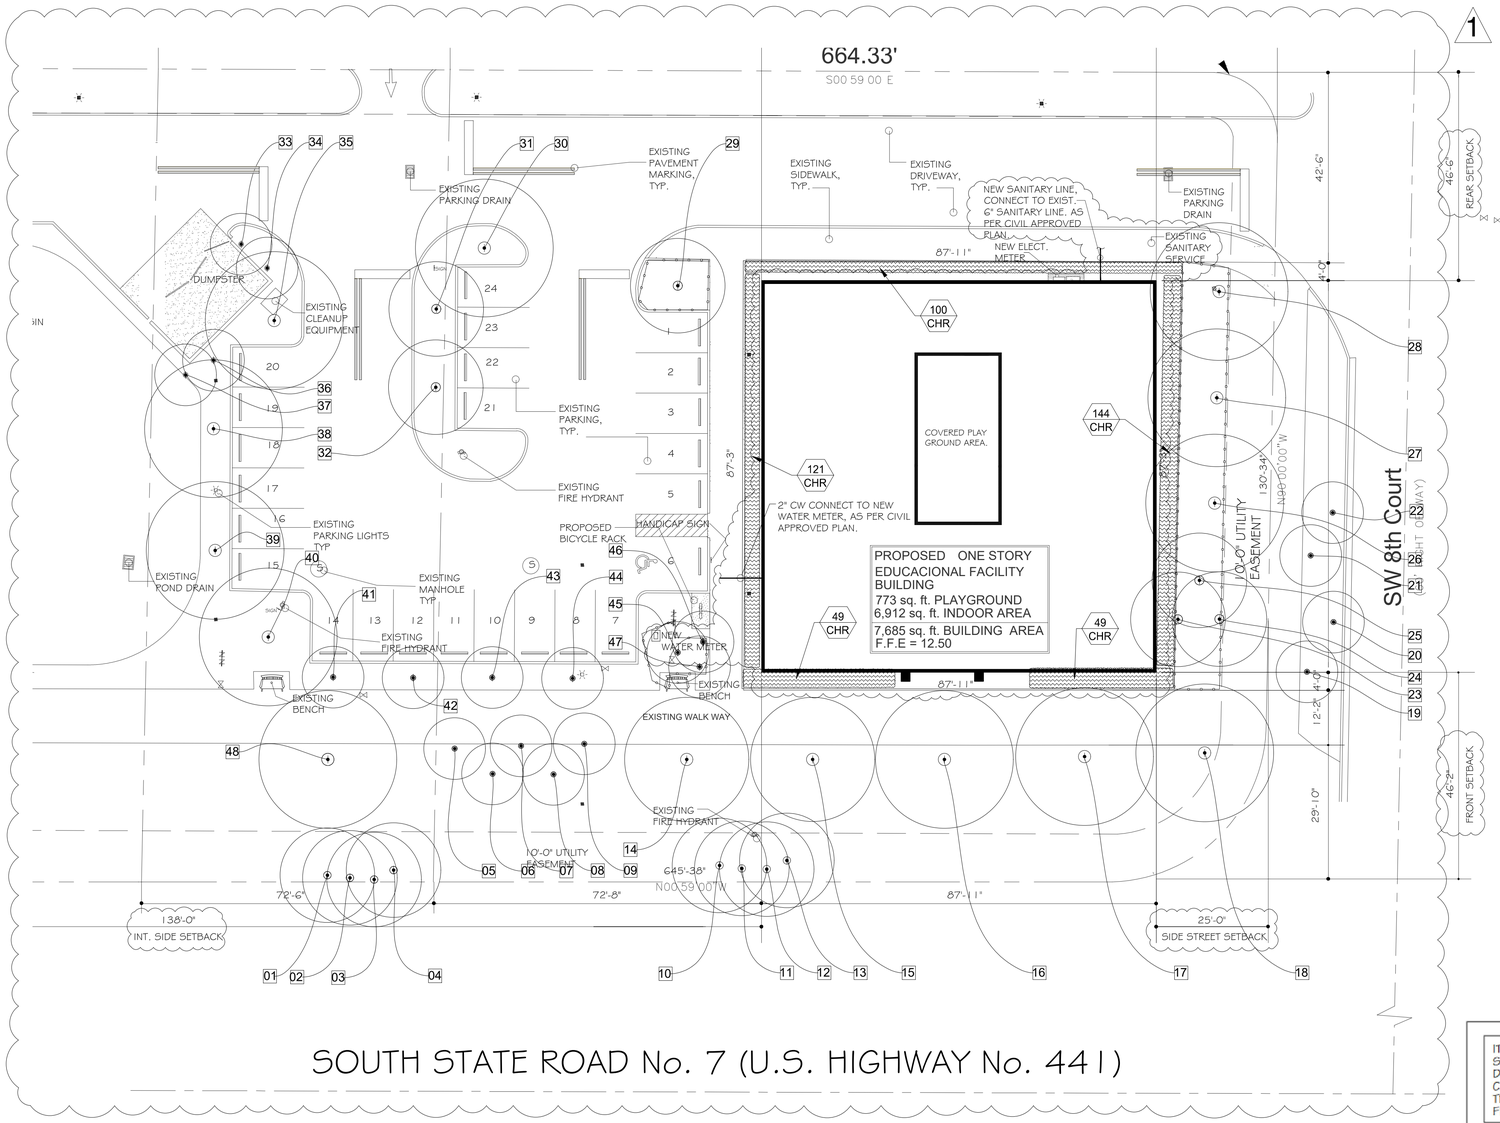

NORTH

NOTE: NO EXISTING TREES WILL BE IMPACTED BY CONSTRUCTION, NO MITIGATION IS REQUIRED

TREE DISPOSITION CHART

Tree #	Common name	Botanical name	DBH	Height OA	Condition	Canopy Spread	Disposition	Notes category
01	CONOCARPUS ERECTUS	GREEN BOTTONWOOD	4-6"	18'	FAIR	12'	REMAIN	NATIVE
02	CONOCARPUS ERECTUS	GREEN BOTTONWOOD	4-6"	18'	FAIR	12'	REMAIN	NATIVE
03	CONOCARPUS ERECTUS	GREEN BOTTONWOOD	4-6"	18'	FAIR	12'	REMAIN	NATIVE
04	CONOCARPUS ERECTUS	GREEN BOTTONWOOD	4-6"	18'	FAIR	12'	REMAIN	NATIVE
05	S. FLA. SLASH PINE	PINUS ELLIOTTII "DENSA"	2"	12'	FAIR	5'	REMAIN	NATIVE
06	S. FLA. SLASH PINE	PINUS ELLIOTTII "DENSA"	2"	12'	FAIR	5'	REMAIN	NATIVE
07	S. FLA. SLASH PINE	PINUS ELLIOTTII "DENSA"	2"	12'	FAIR	5'	REMAIN	NATIVE
08	S. FLA. SLASH PINE	PINUS ELLIOTTII "DENSA"	2"	12'	FAIR	5'	REMAIN	NATIVE
09	S. FLA. SLASH PINE	PINUS ELLIOTTII "DENSA"	2"	12'	FAIR	5'	REMAIN	NATIVE
10	CONOCARPUS ERECTUS	GREEN BOTTONWOOD	4-6"	18'	FAIR	12'	REMAIN	NATIVE
11	CONOCARPUS ERECTUS	GREEN BOTTONWOOD	4-6"	18'	FAIR	12'	REMAIN	NATIVE
12	CONOCARPUS ERECTUS	GREEN BOTTONWOOD	4-6"	18'	FAIR	12'	REMAIN	NATIVE
13	CONOCARPUS ERECTUS	GREEN BOTTONWOOD	4-6"	18'	FAIR	12'	REMAIN	NATIVE
14	LIVE OAK	QUERCUS VIRGINIANA	13'	22'	FAIR	22'	REMAIN	NATIVE
15	LIVE OAK	QUERCUS VIRGINIANA	2'	12'	FAIR	5'	REMAIN	NATIVE
16	LIVE OAK	QUERCUS VIRGINIANA	13'	22'	FAIR	22'	REMAIN	NATIVE
17	LIVE OAK	QUERCUS VIRGINIANA	2'	12'	FAIR	5'	REMAIN	NATIVE
18	LIVE OAK	QUERCUS VIRGINIANA	13'	22'	FAIR	22'	REMAIN	NATIVE
19	S. FLA. SLASH PINE	PINUS ELLIOTTII "DENSA"	2"	12'	FAIR	5'	REMAIN	NATIVE
20	S. FLA. SLASH PINE	PINUS ELLIOTTII "DENSA"	2"	12'	FAIR	5'	REMAIN	NATIVE
21	S. FLA. SLASH PINE	PINUS ELLIOTTII "DENSA"	2"	12'	FAIR	5'	REMAIN	NATIVE
22	S. FLA. SLASH PINE	PINUS ELLIOTTII "DENSA"	2"	12'	FAIR	5'	REMAIN	NATIVE
23	GRAPE MYTLE	LAGERSTROEMIA INDICA "MUSKOGGE"	2'	12'	FAIR	5'	REMAIN	NATIVE
24	GRAPE MYTLE	LAGERSTROEMIA INDICA "MUSKOGGE"	2'	12'	FAIR	5'	REMAIN	NATIVE
25	GRAPE MYTLE	LAGERSTROEMIA INDICA "MUSKOGGE"	2'	12'	FAIR	5'	REMAIN	NATIVE
26	GUMBO LIMBO	BURSERA SIMARUBA	2'	12'	FAIR	5'	REMAIN	NATIVE
27	GUMBO LIMBO	BURSERA SIMARUBA	2'	12'	FAIR	5'	REMAIN	NATIVE
28	GUMBO LIMBO	BURSERA SIMARUBA	2'	12'	FAIR	5'	REMAIN	NATIVE
29	YELLOW TABEBUIA	TABEBUIA CARAIBA	2'	12'	FAIR	5'	REMAIN	NATIVE
30	GUMBO LIMBO	BURSERA SIMARUBA	2'	12'	FAIR	5'	REMAIN	NATIVE
31	YELLOW TABEBUIA	TABEBUIA CARAIBA	2'	12'	FAIR	5'	REMAIN	NATIVE
32	YELLOW TABEBUIA	TABEBUIA CARAIBA	2'	12'	FAIR	5'	REMAIN	NATIVE
33	CABBAGE PALM	SABAL PALMETTO	2'	12'	FAIR	5'	REMAIN	NATIVE
34	CABBAGE PALM	SABAL PALMETTO	2'	12'	FAIR	5'	REMAIN	NATIVE
35	GUMBO LIMBO	BURSERA SIMARUBA	2'	12'	FAIR	5'	REMAIN	NATIVE
36	CABBAGE PALM	SABAL PALMETTO	2'	12'	FAIR	5'	REMAIN	NATIVE
37	CABBAGE PALM	SABAL PALMETTO	2'	12'	FAIR	5'	REMAIN	NATIVE
38	GUMBO LIMBO	BURSERA SIMARUBA	2'	12'	FAIR	5'	REMAIN	NATIVE
39	GUMBO LIMBO	BURSERA SIMARUBA	2'	12'	FAIR	5'	REMAIN	NATIVE
40	GUMBO LIMBO	BURSERA SIMARUBA	2'	12'	FAIR	5'	REMAIN	NATIVE
41	GRAPE MYTLE	LAGERSTROEMIA INDICA "MUSKOGGE"	2'	12'	FAIR	5'	REMAIN	NATIVE
42	GRAPE MYTLE	LAGERSTROEMIA INDICA "MUSKOGGE"	2'	12'	FAIR	5'	REMAIN	NATIVE
43	GRAPE MYTLE	LAGERSTROEMIA INDICA "MUSKOGGE"	2'	12'	FAIR	5'	REMAIN	NATIVE
44	GRAPE MYTLE	LAGERSTROEMIA INDICA "MUSKOGGE"	2'	12'	FAIR	5'	REMAIN	NATIVE
45	CABBAGE PALM	SABAL PALMETTO	2'	12'	FAIR	5'	REMAIN	NATIVE
46	CABBAGE PALM	SABAL PALMETTO	2'	12'	FAIR	5'	REMAIN	NATIVE
47	CABBAGE PALM	SABAL PALMETTO	2'	12'	FAIR	5'	REMAIN	NATIVE
48	LIVE OAK	QUERCUS VIRGINIANA	10'	22'	FAIR	22'	REMAIN	NATIVE

LEGEND

EXISTING TREE TO REMAIN

TREE PROTECTION FENCE (TPF)

PLANT_SCHEDULE

SYMBOL	CODE	QTY	BOTANICAL / COMMON NAME	SIZE	NATIVE	REMARKS	ROOT DEPTH	
SHRUB AREA								
	CHR	463	CHRYSOBALANUS ICACO `RED TIP` RED TIP COCOPLUM NATIVE SHRUB	24" HT X 18" SPRD	N**	18" O.C.		

TREE PROTECTION AND SUPPORT

IT IS CRITICAL TO EXISTING TREE SURVIVAL TO PROVIDE PROTECTION DURING CONSTRUCTION. THIS DETAIL CAN BE USED AROUND ONE OR MORE TREES AND WILL PROVIDE PROTECTION FROM CONSTRUCTION EQUIPMENT.

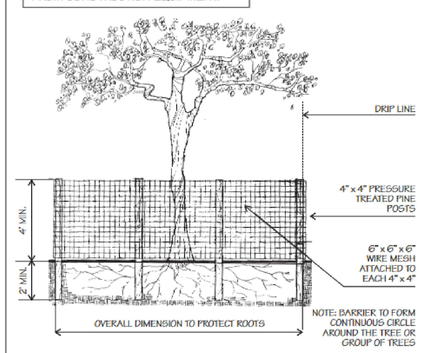

° WIRE MESH BARRIER DETAIL °

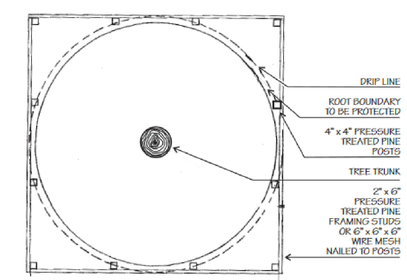

° WOOD BARRIER DETAIL PLAN °

NO.	DATE	REVISIONS	DES.	DWN.
1	8.18.25	UPDATED PLANS PER CITY COMMENTS		

SINGLE STORY EDUCACIONAL FACILITY BUILDING

TREE DISPOSITION PLAN

750 SOUTH STATE ROAD 7, MARGATE , FL 33068

SEAL

REGISTERED LANDSCAPE ARCHITECT
CASTO MIGUEL JUNCAL
LA 6667184
STATE OF FLORIDA

Casto Miguel Juncal

Digitally signed by Casto Miguel Juncal
Date: 2025.08.21 22:16:50 -04'00'

Casto Miguel Juncal
Registered Landscape Architect
LA6667184
20449 SW 93rd Ave.
Cutler Bay, Fl 33189
ph: 786-877-2034
JuncalDesignStudio@gmail.com

MH	MH	MH
DES.	DWN.	CHK.

L-1

07.13.25

SHEET 1 OF 2