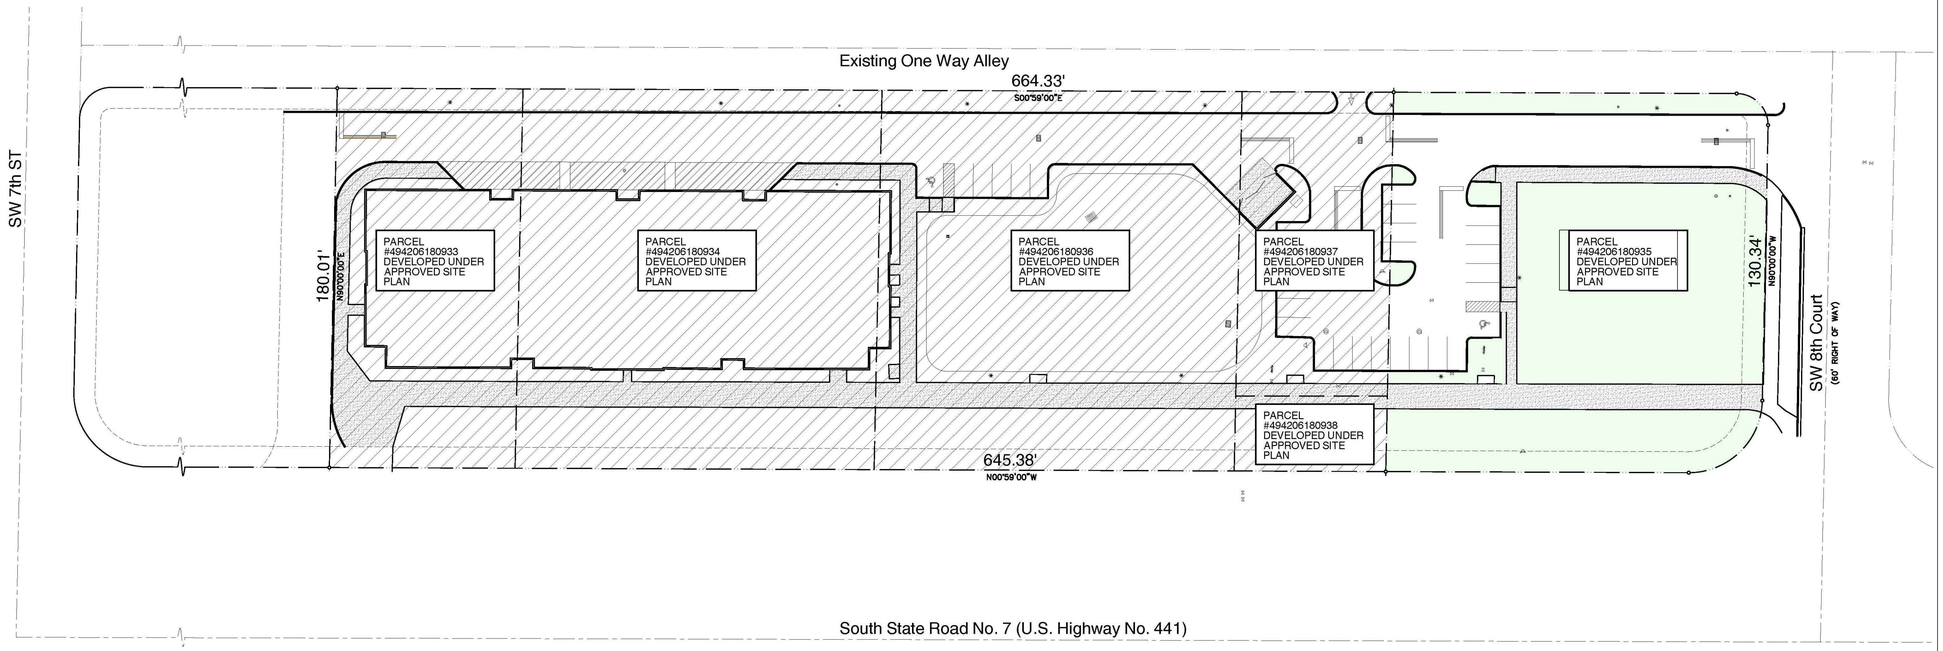

EXISTING OVERALL SITE PLAN WITH PARCELS
SCALE: 1" = 30'-0"

REVISIONS:

1	
2	
3	
4	
5	
6	
7	
8	
9	

ARTRIC INC.
C.A. #:32686
RADAMES IRIBAR, P.E.
622 SW 99 Place, Miami, FL 33174
Phone: (305) 331-5090
Florida P.E. # 63925

This item has been digitally signed and sealed by Radames Iribar, on the date adjacent to the seal. Printed copies of this documents are not considered signed and sealed and the signature must be verified on any electronic copies

SEAL:

Radames Iribar
Digitally signed by Radames Iribar
Date: 2025.07.23 18:31:15 -04'00'

Project: Education Facility Building.
Owner:
Address: 830 S. State Rd. 7
Margate, Fl 33068

SHEET TITLE:

EXISTING OVERALL SITE PLAN

DATE: 07-11-25
DRAWN BY: E.L.
CAD FILE:19-2025
PROJECT No. 19025
SHEET No. SP-0