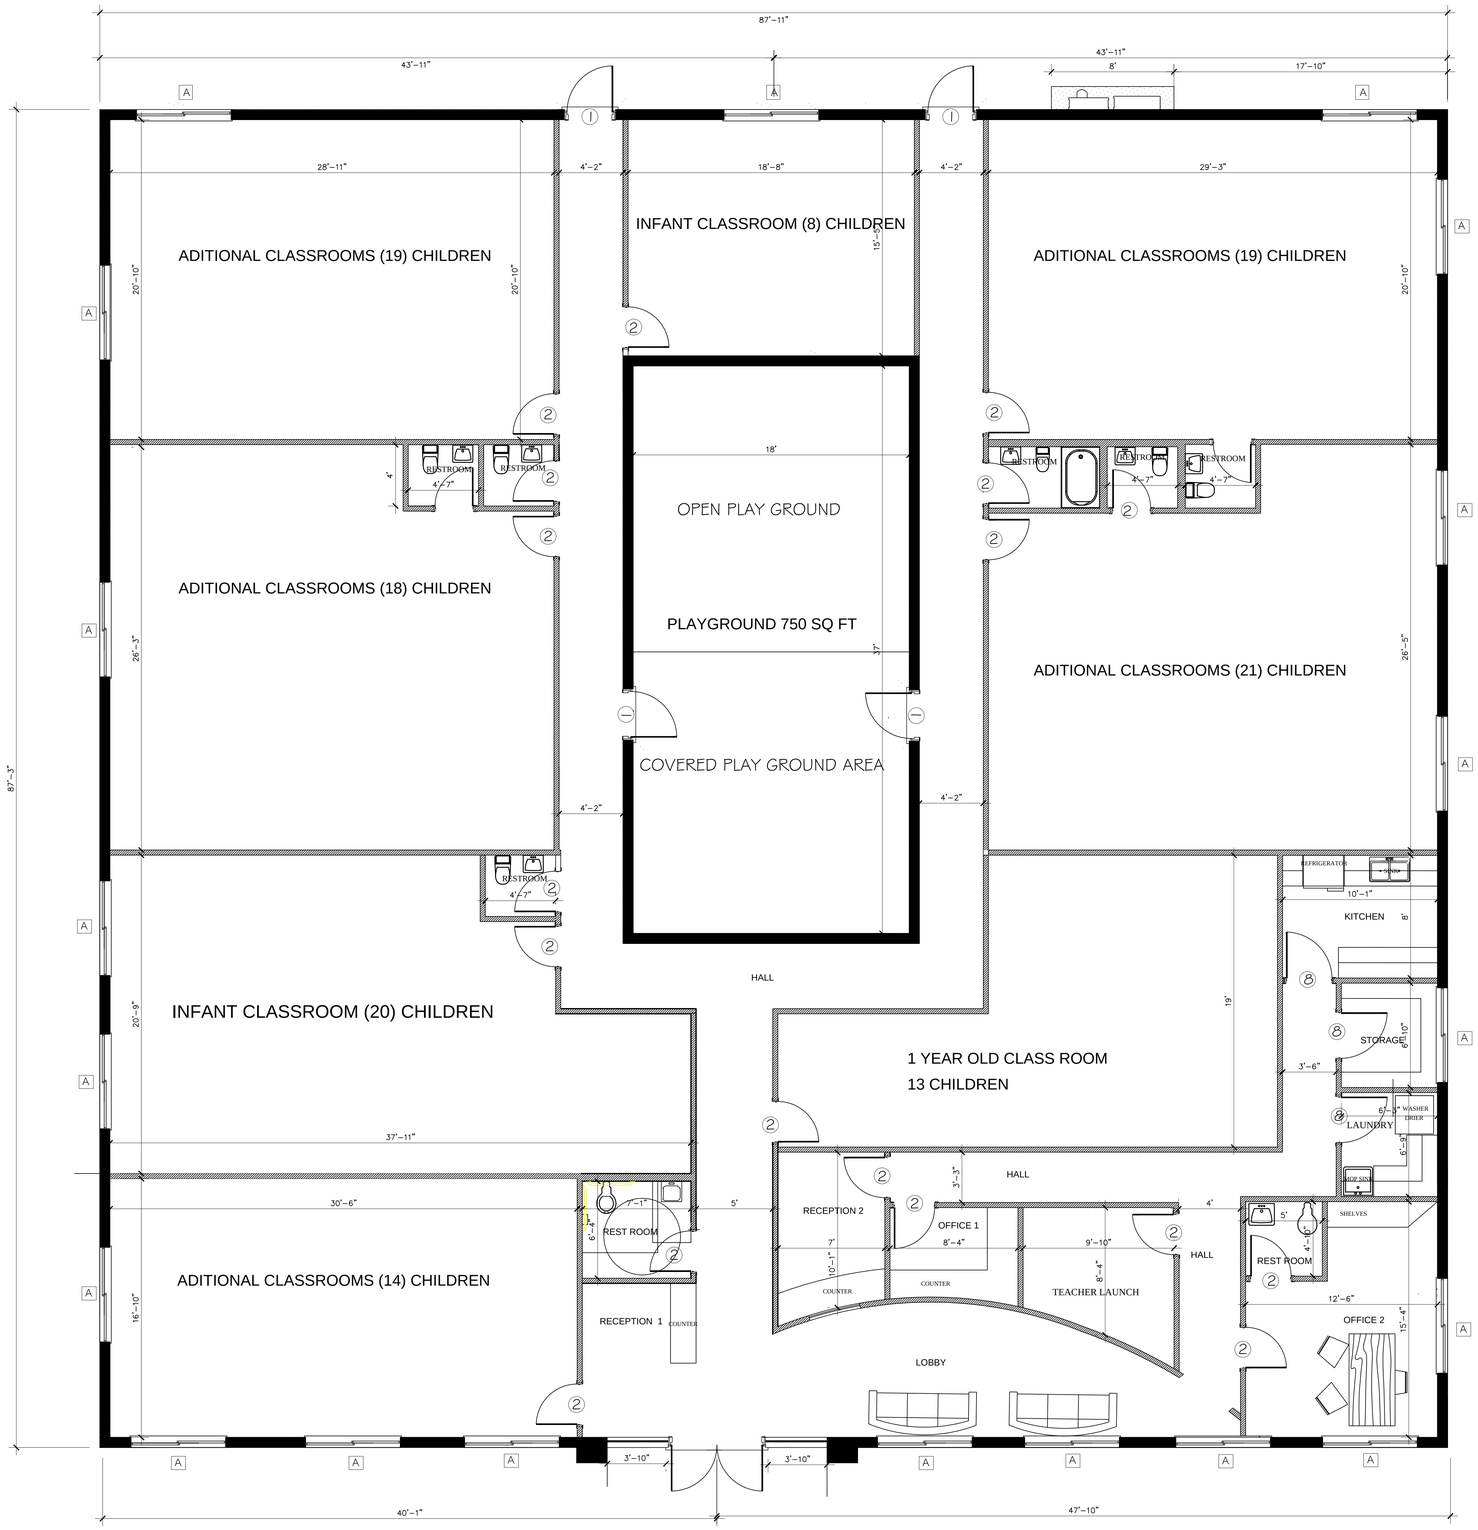

DOOR SCHEDULE						
No:	TYPE	W	HT.	THK.	THR.	REMARKS
1	EXTERIOR METAL DOOR (SWING)	36"	6'-8"	1-3/4"	METAL	NEW DOOR IMPACT RESISTANT
2	INTERIOR DOOR (SWING)	32"	6'-8"	1-1/2"	WOOD	NEW INTERIOR DOOR
3	EXTERIOR METAL AND GLASS DOOR SWING(FRONT ENTRANCE)	72"	6'-8"	1-3/4"	METAL	NEW DOOR IMPACT RESISTANT
4	EXTERIOR METAL AND GLASS SITE PANELS (FRONT ENTRANCE)	36"	6'-8"	1-3/4"	METAL	NEW DOOR IMPACT RESISTANT
5	EXTERIOR METAL AND GLASS TOP SITE PANELS (FRONT ENTRANCE)	36"	36"	1-3/4"	METAL	NEW DOOR IMPACT RESISTANT
6	EXTERIOR METAL AND GLASS TOP CENTER PANELS (FRONT ENTRANCE)	76"	36"	1-3/4"	METAL	NEW DOOR IMPACT RESISTANT
7	EXTERIOR METAL DOOR (SWING)	32"	6'-8"	1-3/4"	METAL	NEW DOOR IMPACT RESISTANT (FOR PLAY GROUND)
8	INTERIOR DOOR (SWING)	36"	6'-8"	1-1/2"	WOOD	NEW INTERIOR DOOR

NOTE:
EVERY BATHROOM DOOR LOCK SHALL BE DESIGNED TO PERMIT THE OPENING OF THE LOCKED DOOR FROM THE OUTSIDE IN AN EMERGENCY (21-2.44 NFPA 101)

WINDOW SCHEDULE						
No:	TYPE	W	HT.	FRAME	GLASS	REMARKS
A	FIXED GLASS	74"	63"	WHITE	CLEAR	NEW FIXED GLASS IMPACT RESISTANT COLOR OF FRAME BY OWNER

NOTE:
WINDOW & EXTERIOR DOORS TO BE INSTALLED UNDER SEPARATE PERMIT PERMIT / SHOP DRAWINGS.
U FACTOR = 1.30 SINGLE TINTED (DEFAULT)
SH GC = SINGLE TINTED (DEFAULT

N

PROPOSED FLOOR PLAN

SCALE: 1/4 "= 1'-0"

REVISIONS:

1	
2	
3	
4	
5	
6	
7	
8	
9	

ARTRIC INC.
C.A. #:32686
RADAMES IRIBAR, P.E.
622 SW 99 Place, Miami, FL 33174
Phone: (305) 331-5090
Florida P.E. # 63925

This item has been digitally signed and sealed by Radames Iribar, on the date adjacent to the seal. Printed copies of this documents are not considered signed and sealed and the signature must be verified on any electronic copies

SEAL:

Radames Iribar
Digitally signed by Radames Iribar
Date: 2025.07.23 18:32:44 -04'00'

Project: Education Facility Building.
Owner:
Address: 830 S. State Rd. 7
Margate, Fl 33068

SHEET TITLE:

DATE: 07-11-25
DRAWN BY: E.L.
CAD FILE:19-2025
PROJECT No. 19025
SHEET No.