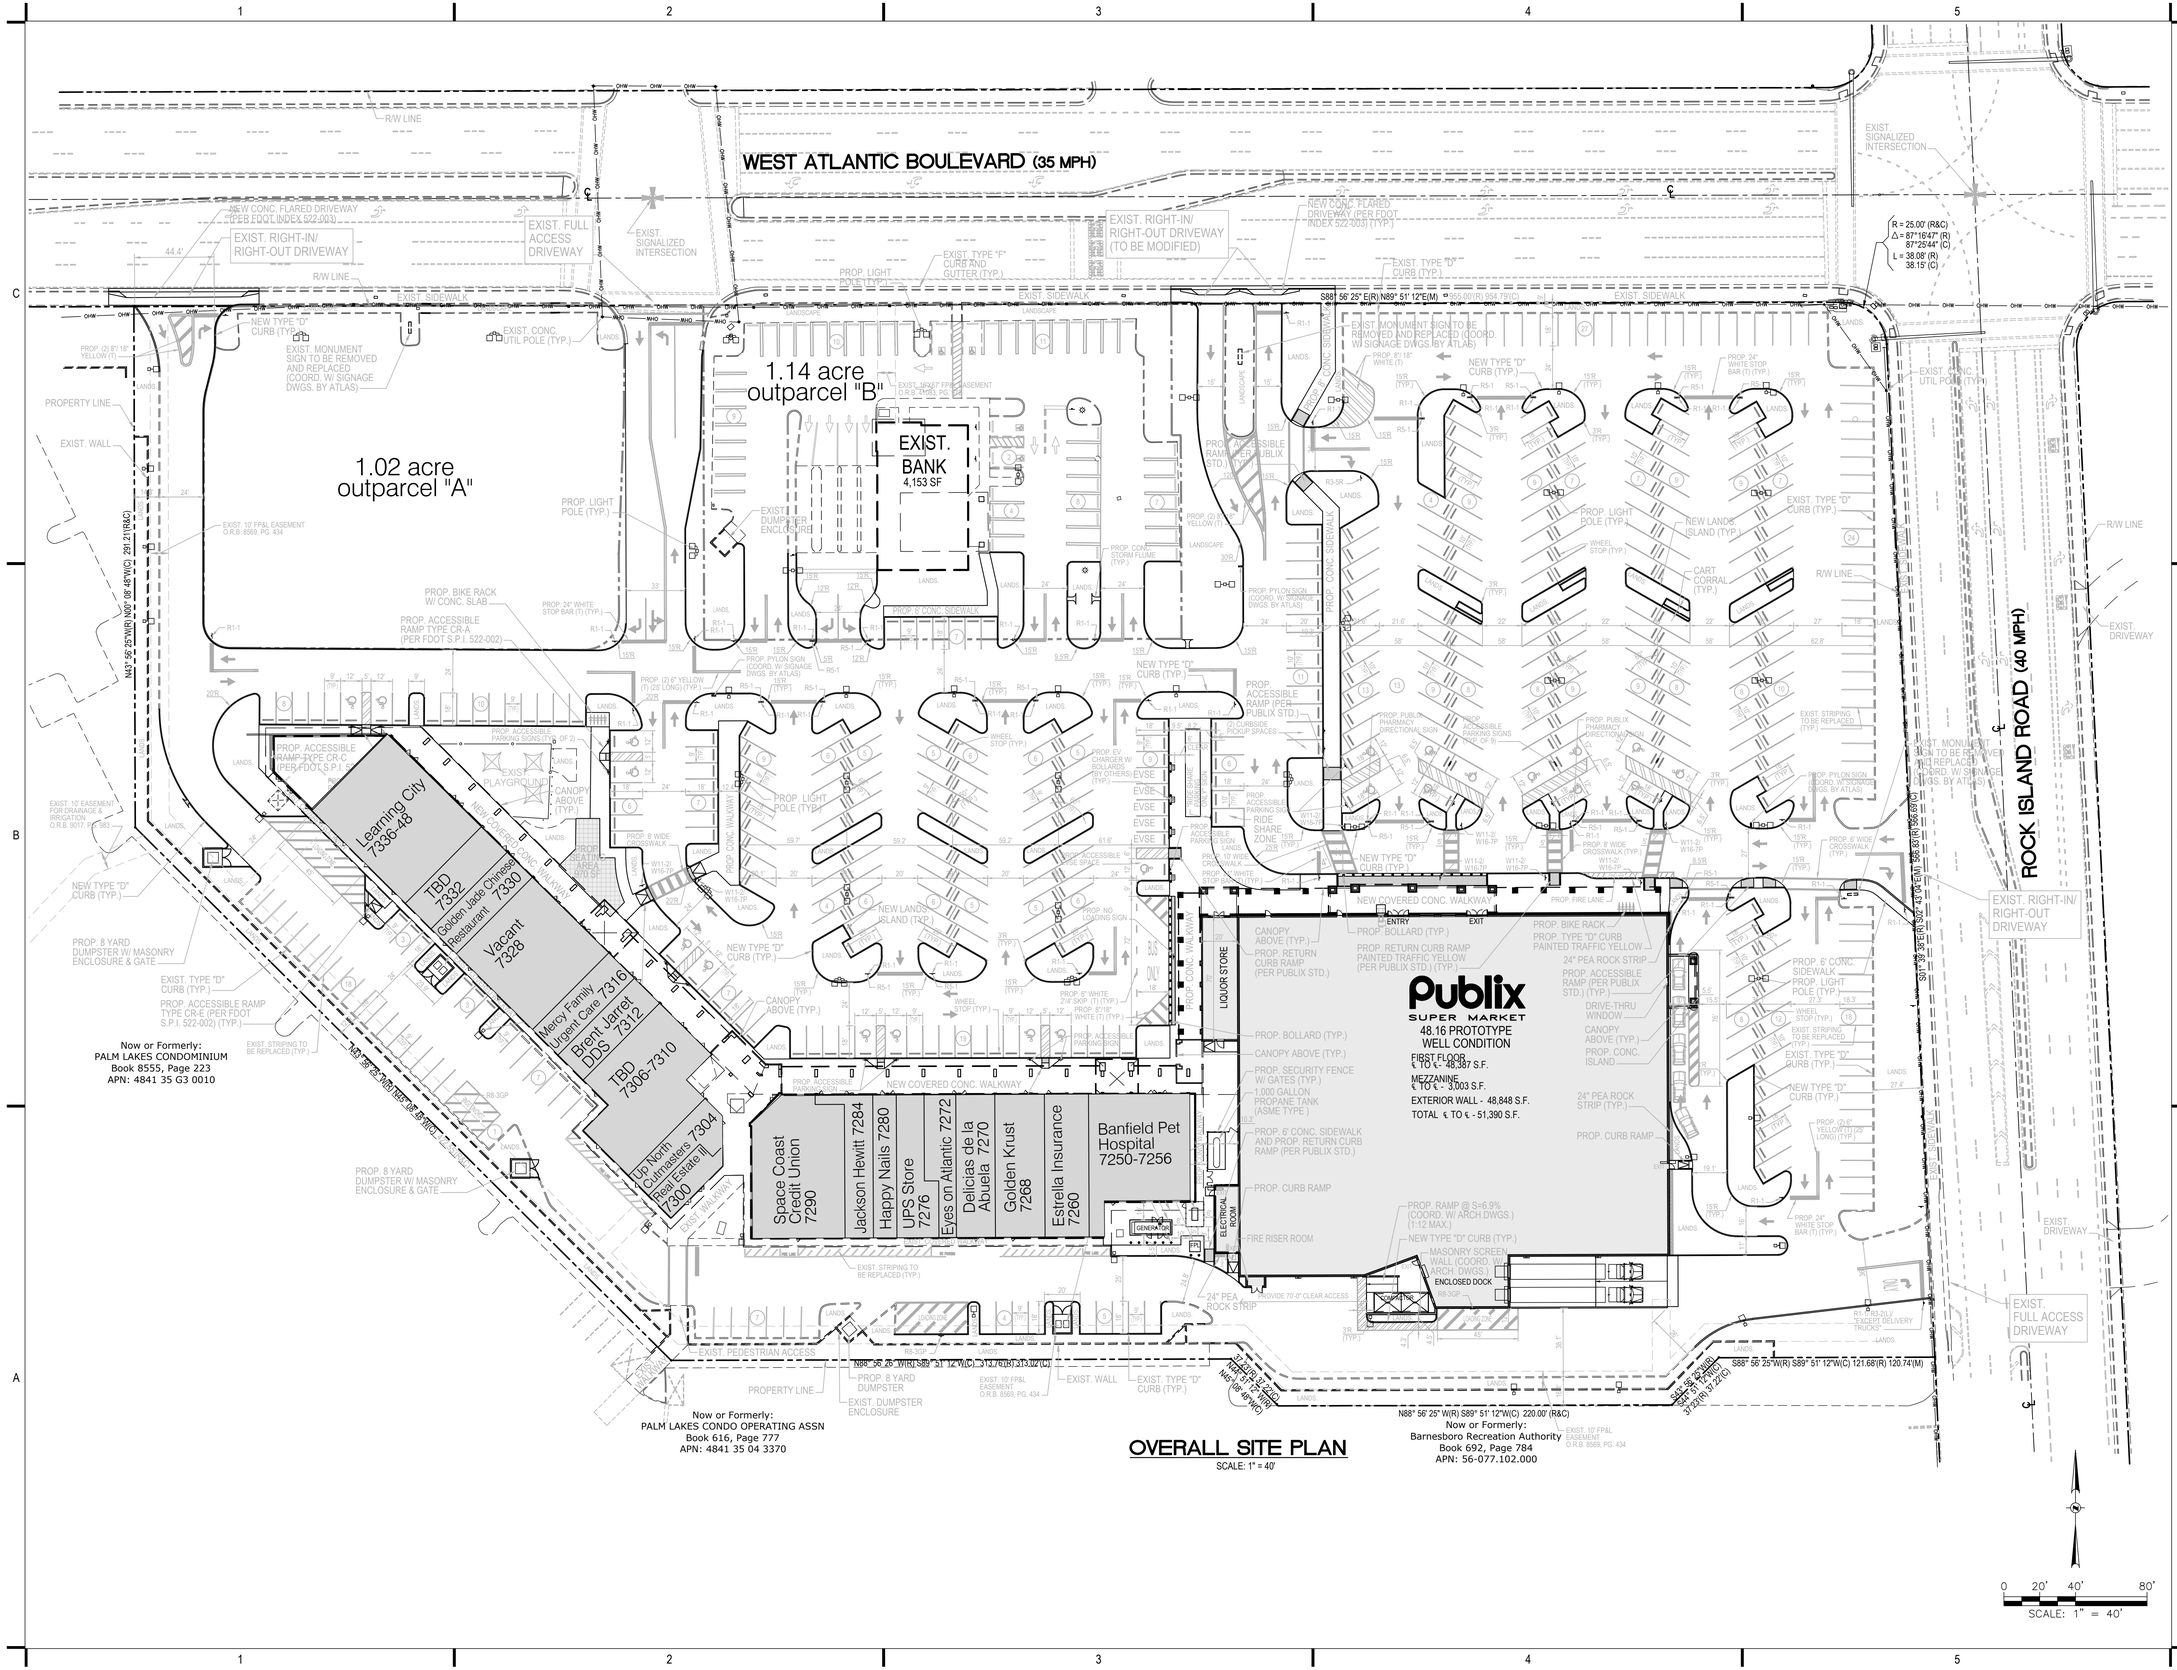

OVERALL SITE PLAN

SCALE: 1" = 40'

GRAEF

Graef-USA Inc.
9400 S. Dadeland Boulevard, Suite 601
Miami, FL 33156
305 / 378 5555
305 / 279 4553 fax
www.graef-usa.com

CERTIFICATE OF AUTHORIZATION NO. 4270

SEAL / SIGNATURE:

NELSON H. ORTIZ LICENSED No 57556 STATE OF FLORIDA PROFESSIONAL ENGINEER 3/9/2023

THIS ITEM HAS BEEN DIGITALLY SIGNED AND SEALED BY NELSON H. ORTIZ, P.E. ON THE DATE ADJACENT TO THE SEAL.
PRINTED COPIES OF THIS DOCUMENT ARE NOT CONSIDERED SIGNED AND SEALED AND THE SIGNATURE MUST BE VERIFIED ON ANY ELECTRONIC COPIES.

FOR THE FIRM : NELSON H. ORTIZ
PE-57556 (CIVIL)

100% PUBLIX SUBMITTAL 09/30/2022

PROJECT TITLE:

PUBLIX AT PALM LAKES PLAZA
STORE No. 1895

7230 WEST ATLANTIC BOULEVARD
MARGATE, FLORIDA 33063
Parcel No. 4841-35-04-3373

SKILKEN GOLD DEVELOPMENT PX, LLC
4270 MORSE ROAD
COLUMBUS, OHIO 43230

ISSUE:

NO.	DATE	REVISIONS	BY

PROJECT INFORMATION:

PROJECT NUMBER:	2020-7004
DATE:	09-17-2020
DRAWN BY:	P.F.
CHECKED BY:	N.H.O.
APPROVED BY:	N.H.O.
SCALE:	AS SHOWN

SHEET TITLE:

SITE PLAN

SHEET NUMBER:

TENANT EXHIBIT

X:\MIA\2020\20207004\Design\Drawings\SP-1 (DRC)
3/9/2023 6:12 PM