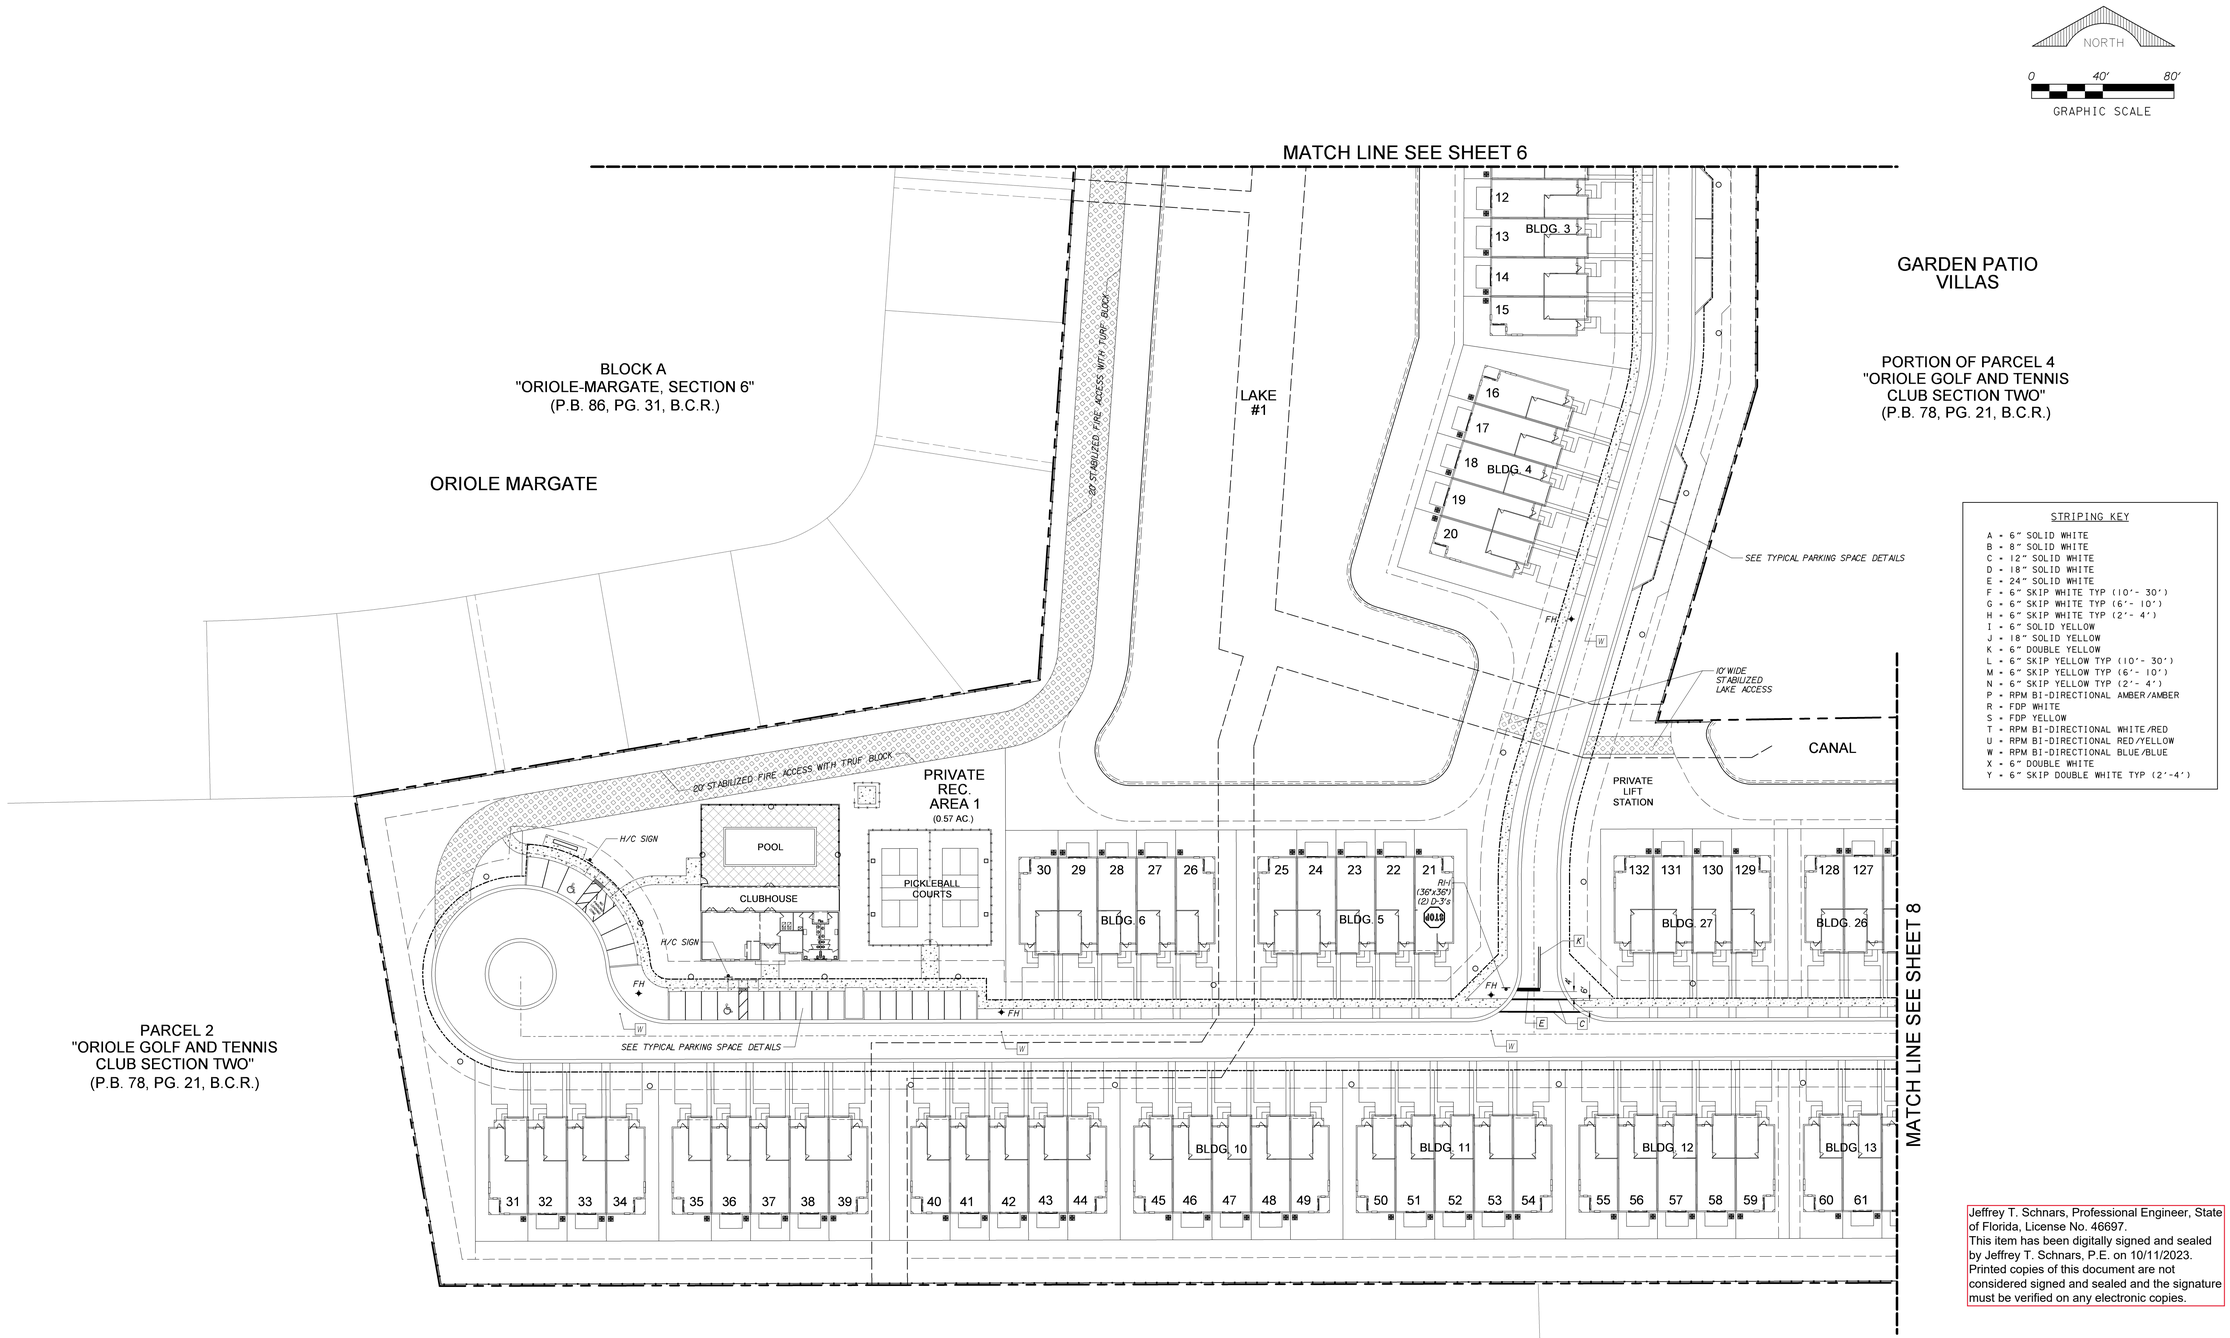

STRIPING KEY

A - 6" SOLID WHITE
B - 8" SOLID WHITE
C - 12" SOLID WHITE
D - 18" SOLID WHITE
E - 24" SOLID WHITE
F - 6" SKIP WHITE TYP (10'- 30')
G - 6" SKIP WHITE TYP (6'- 10')
H - 6" SKIP WHITE TYP (2'- 4')
I - 6" SOLID YELLOW
J - 18" SOLID YELLOW
K - 6" DOUBLE YELLOW
L - 6" SKIP YELLOW TYP (10'- 30')
M - 6" SKIP YELLOW TYP (6'- 10')
N - 6" SKIP YELLOW TYP (2'- 4')
P - RPM BI-DIRECTIONAL AMBER/AMBER
R - FDP WHITE
S - FDP YELLOW
T - RPM BI-DIRECTIONAL WHITE/RED
U - RPM BI-DIRECTIONAL RED/YELLOW
W - RPM BI-DIRECTIONAL BLUE/BLUE
X - 6" DOUBLE WHITE
Y - 6" SKIP DOUBLE WHITE TYP (2'-4')

Jeffrey T. Schnars, Professional Engineer, State of Florida, License No. 46697.
This item has been digitally signed and sealed by Jeffrey T. Schnars, P.E. on 10/11/2023.
Printed copies of this document are not considered signed and sealed and the signature must be verified on any electronic copies.

SCHNARS ENGINEERING CORPORATION
947 CLINT MOORE ROAD
BOCA RATON, FLORIDA 33487
TEL: (561) 241-6455
FAX: (561) 241-5182
CERTIFICATE OF AUTHORIZATION No. 6640

ORIGINAL: OCT. 2022
REVISIONS:
1 1/3/23 CITY COMMENTS
2 8/4/23 CITY COMMENTS
3 10/11/23 CITY COMMENTS
4
5

TASK: PAVEMENT MARKING & SIGNAGE PLAN

PROJECT: NOVE OF MARGATE
MARGATE FLORIDA

SEAL

Jeffrey T. Schnars, P.E.
Civil Engineer
Florida Registration No. 46697
(FOR THE FIRM)

JOB NO. 17180
DRAWN RAD
DESIGNED JTS
CHECKED JWM
Q.C. JTS
SHEET C6 OF 11

FILE#
10/11/2023 9:06:50 AM