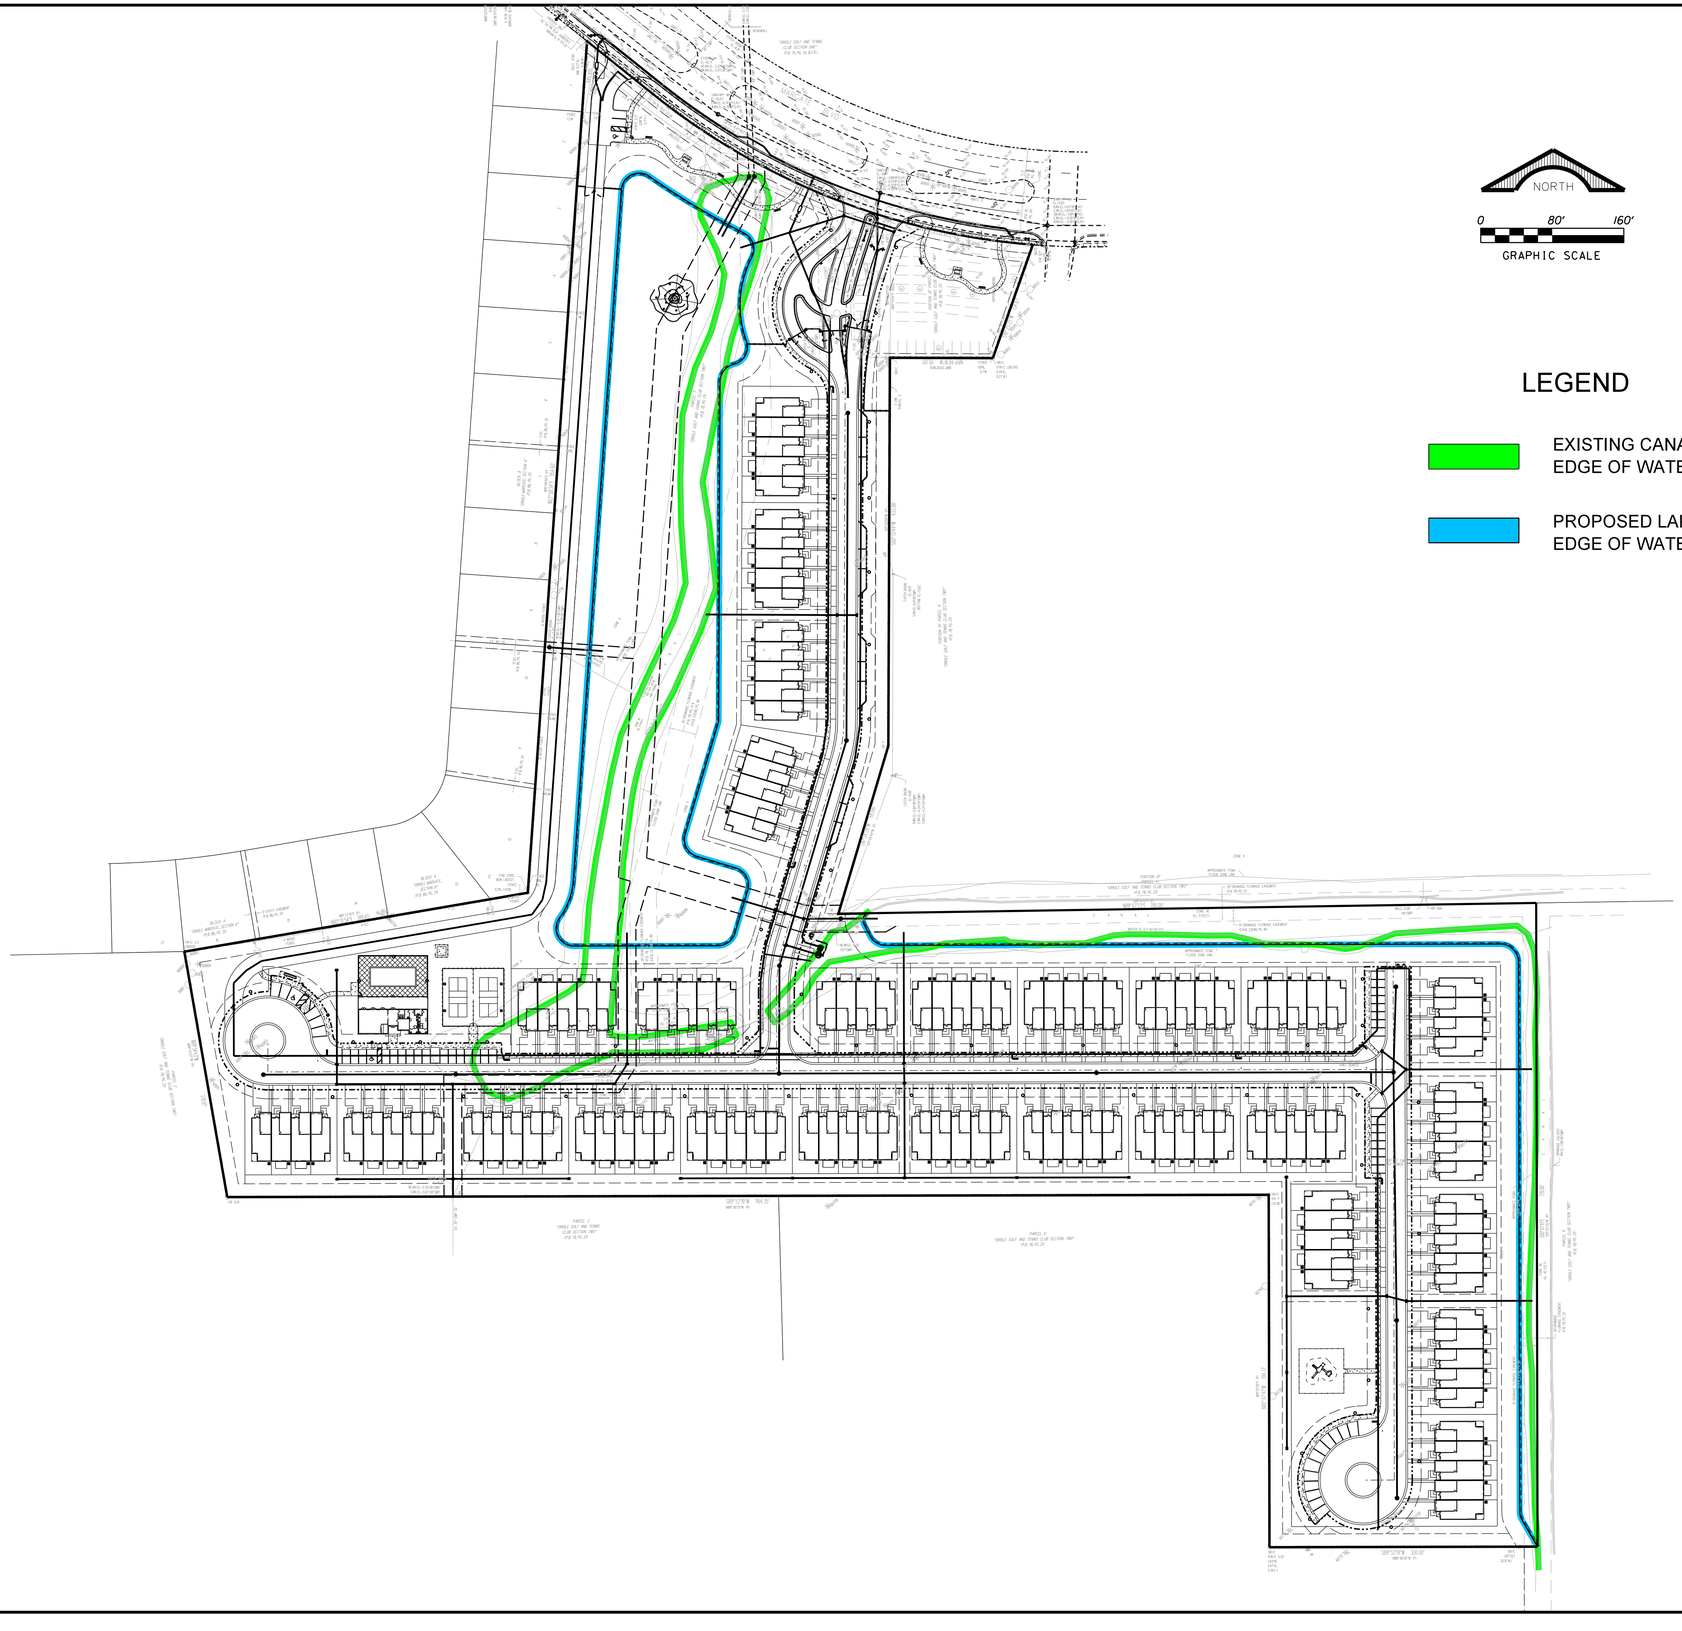

LEGEND

EXISTING CANAL
EDGE OF WATER

PROPOSED LAKE & CANAL
EDGE OF WATER

Jeffrey T. Schnars, Professional Engineer, State of Florida, License No. 46697.
This item has been digitally signed and sealed by Jeffrey T. Schnars, P.E. on 10/11/2023.
Printed copies of this document are not considered signed and sealed and the signature must be verified on any electronic copies.

SCHNARS
ENGINEERING CORPORATION
947 CLINT MOORE ROAD
BOCA RATON, FLORIDA 33487
CERTIFICATE OF AUTHORIZATION No. 6840
TEL: (561) 241-6455
FAX: (561) 241-5182

ORIGINAL: AUG. 2023
REVISIONS:
1 10/11/23 CITY COMMENTS
2
3
4
5

TASK: CANAL EXHIBIT

PROJECT: NOVE OF MARGATE
MARGATE FLORIDA

SEAL

Jeffrey T. Schnars, P.E.
Civil Engineer
Florida Registration No. 46697
(FOR THE FIRM)

JOB NO. 17180
DRAWN RAD
DESIGNED JTS
CHECKED JWM
Q.C. JTS

SHEET 11 OF 11