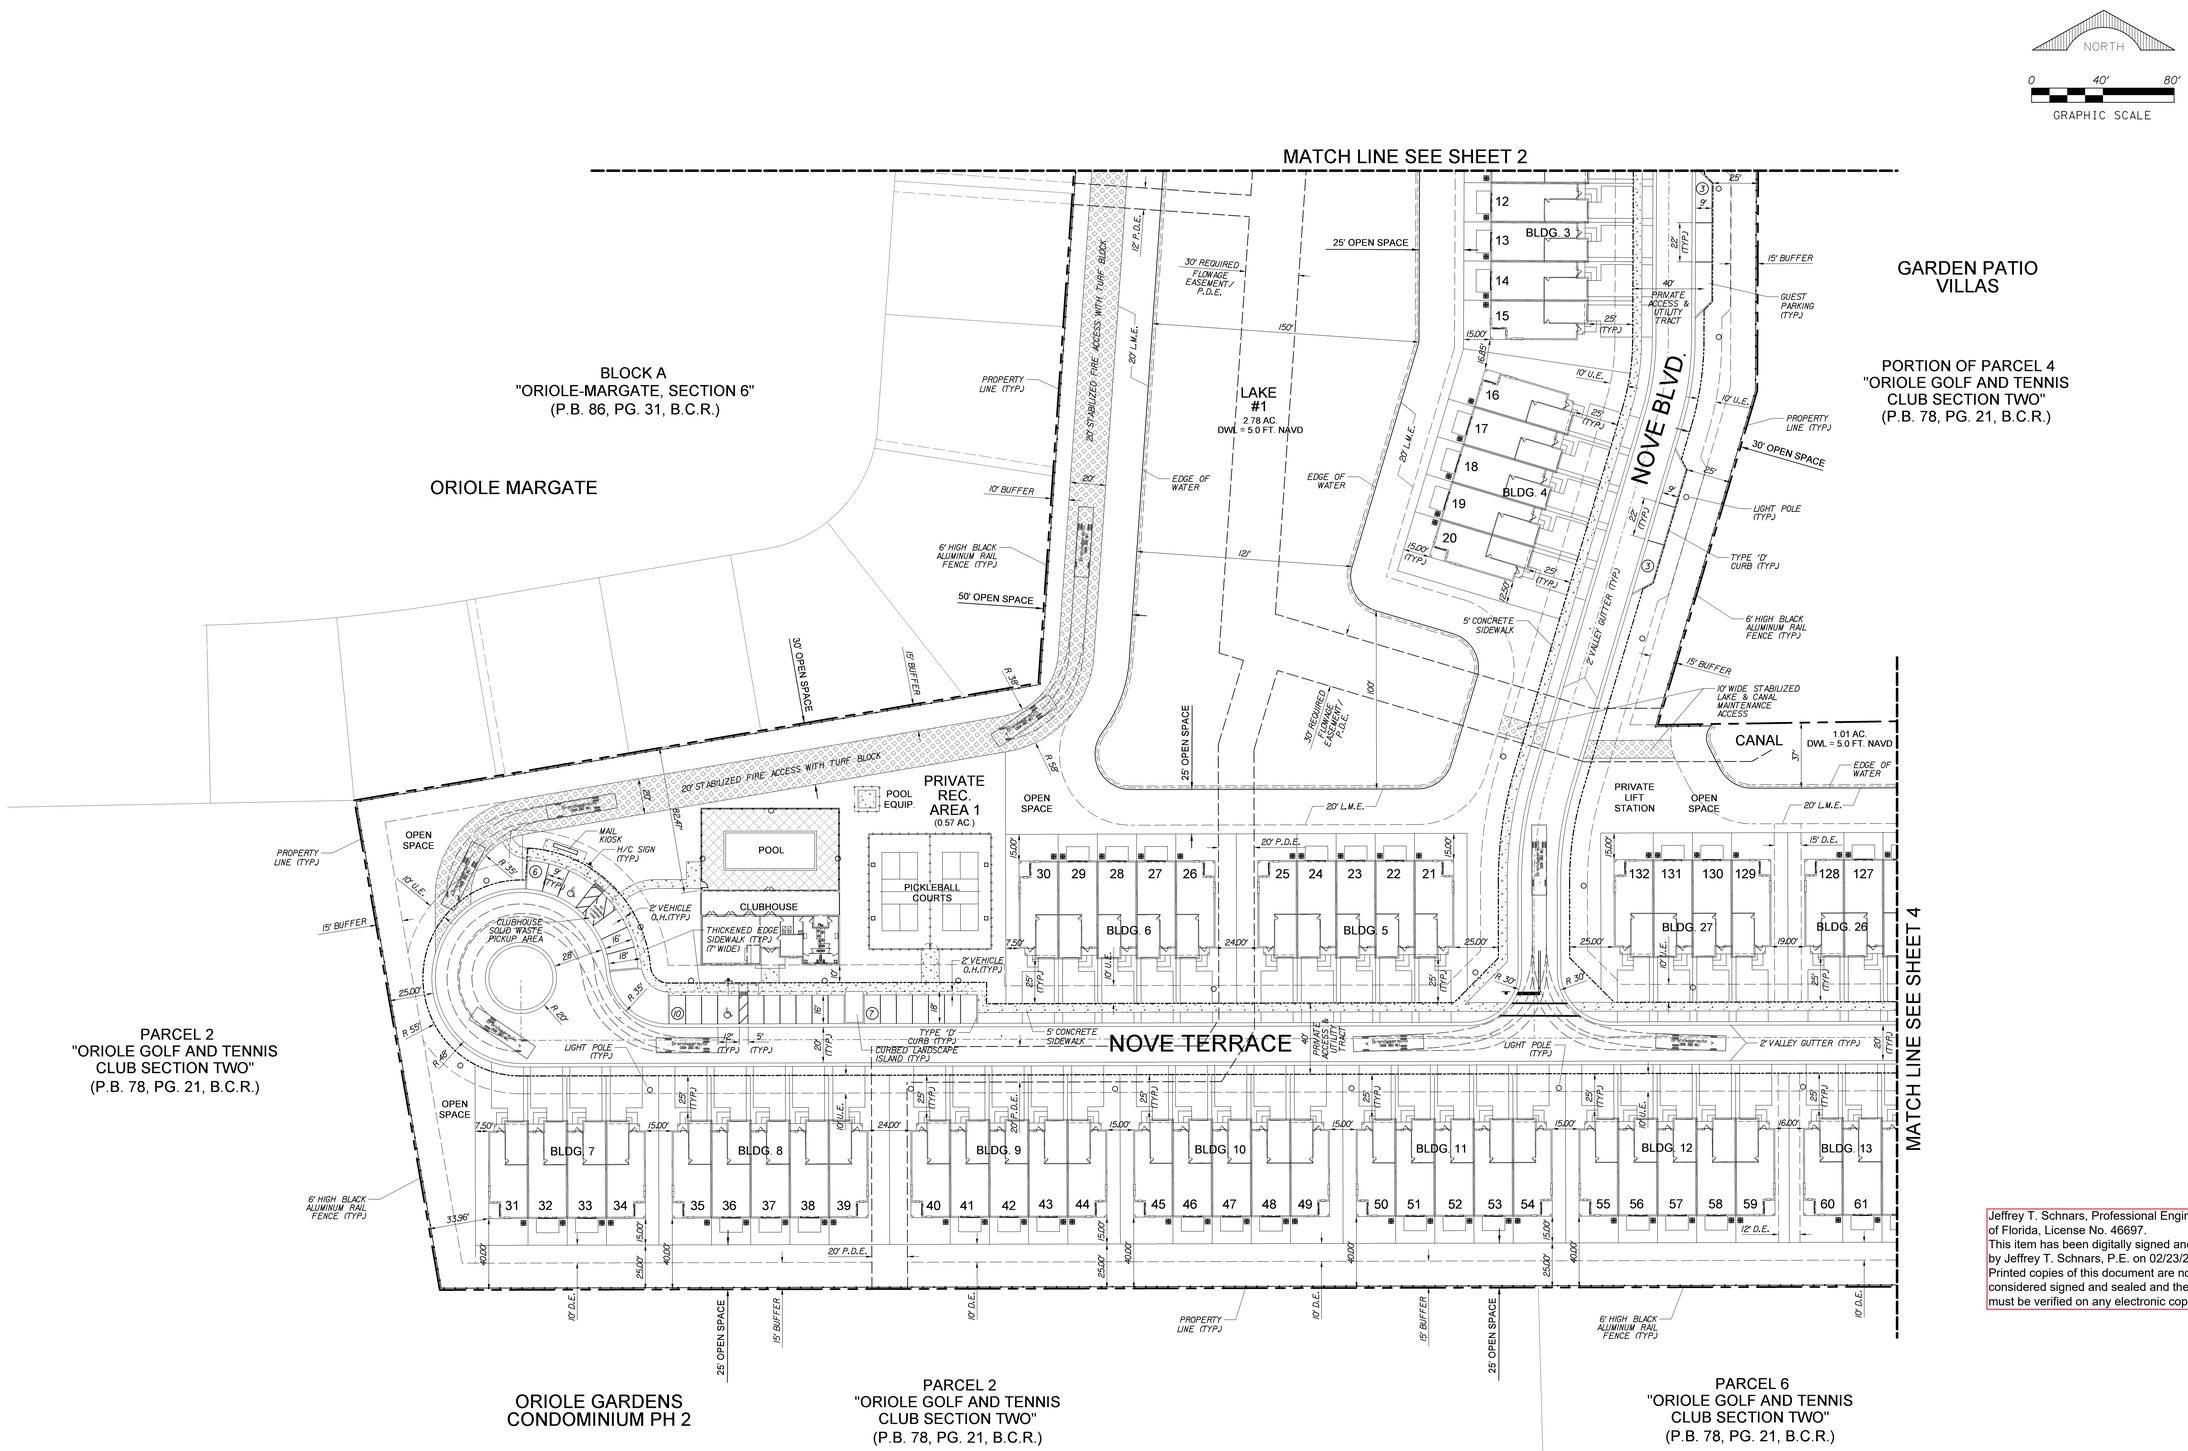

Jeffrey T. Schnars, Professional Engineer, State of Florida, License No. 46697.
This item has been digitally signed and sealed by Jeffrey T. Schnars, P.E. on 02/23/2024.
Printed copies of this document are not considered signed and sealed and the signature must be verified on any electronic copies.

Jeffrey T Schnars

Digitally signed by Jeffrey T Schnars
Date: 2024.02.23 10:32:55 -05'00'

Jeffrey T. Schnars, P.E.
Civil Engineer
Florida Registration No. 46697
(FOR THE FIRM)

SCHNARS ENGINEERING CORPORATION
947 CLINT MOORE ROAD
BOCA RATON, FLORIDA 33487
CERTIFICATE OF AUTHORIZATION No. 8640
TEL: (561) 241-8455
FAX: (561) 241-5182

ORIGINAL: OCT. 2022
REVISIONS:
1 1/3/23 CITY COMMENTS
2 8/4/23 CITY COMMENTS
3 10/11/23 CITY COMMENTS
4 2/23/24 ADD STREET NAMES
5

TASK: SITE PLAN

PROJECT: NOVE OF MARGATE
MARGATE FLORIDA

JOB NO. 17180
DRAWN RAD
DESIGNED JTS
CHECKED JWM
Q.C. JTS

SHEET SP3 OF 6