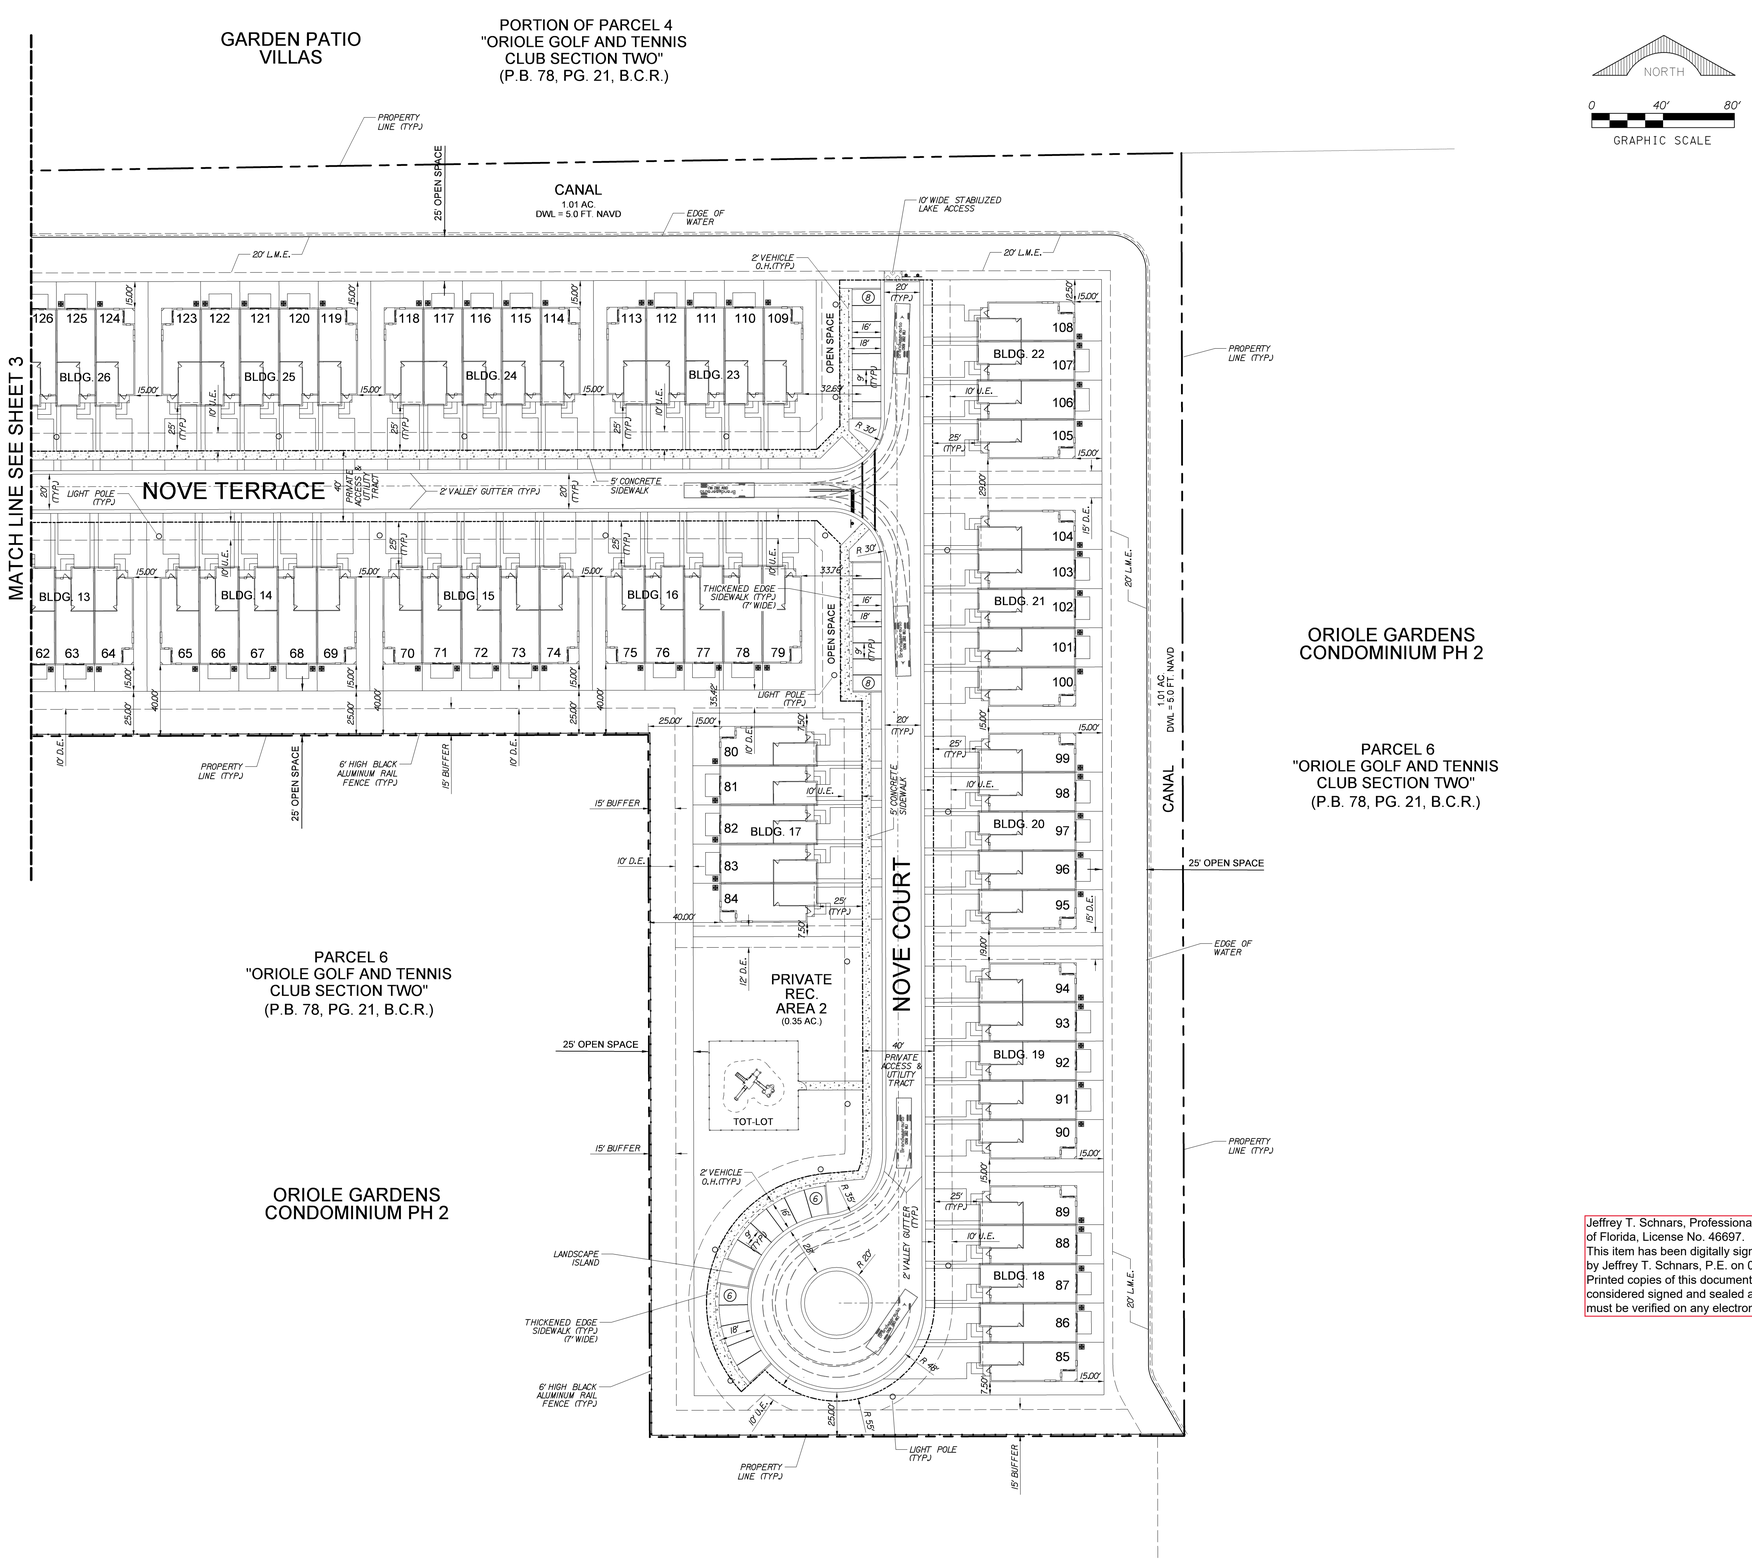

Jeffrey T. Schnars, Professional Engineer, State of Florida, License No. 46697.
This item has been digitally signed and sealed by Jeffrey T. Schnars, P.E. on 02/23/2024.
Printed copies of this document are not considered signed and sealed and the signature must be verified on any electronic copies.

SCHNARS ENGINEERING CORPORATION
947 CLINT MOORE ROAD
BOCA RATON, FLORIDA 33487
TEL: (561) 241-6455
FAX: (561) 241-5182
CERTIFICATE OF AUTHORIZATION No. 6640

ORIGINAL: OCT. 2022
REVISIONS:
1 1/3/23 CITY COMMENTS
2 8/4/23 CITY COMMENTS
3 10/11/23 CITY COMMENTS
4 2/23/24 ADD STREET NAMES
5

TASK: SITE PLAN

PROJECT: NOVE OF MARGATE
MARGATE FLORIDA

SEAL

Jeffrey T Schnars

Digitally signed by Jeffrey T Schnars
Date: 2024.02.23 10:36:58 -05'00'

Jeffrey T. Schnars, P.E.
Sr. VP/Engineer
Florida Registration No. 46697
(FOR THE FIRM)

JOB NO. 17180
DRAWN RAD
DESIGNED JTS
CHECKED JWM
Q.C. JTS

SHEET SP4 OF 6

2-23-2024 10:40:08 AM