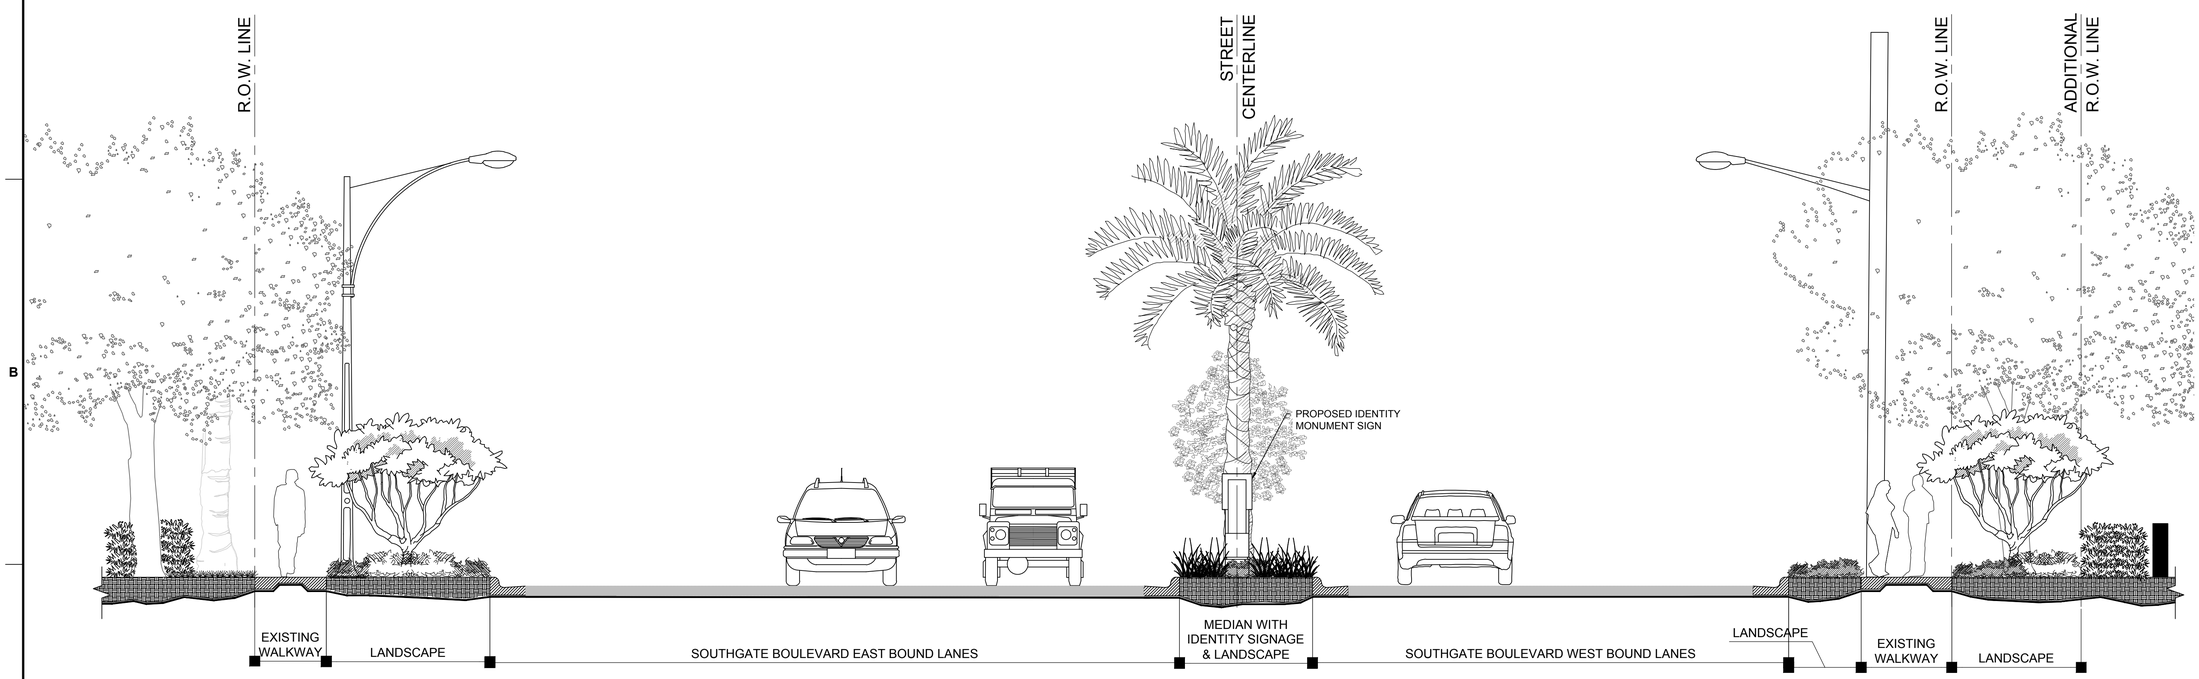

01 SOUTHGATE BOULEVARD
SECTION

SCALE: 1/4"=1'-0"

KEITH
301 East Atlantic Blvd.
Pompano Beach, FL 33060
PH: (954) 788-3400

Florida Engineering Business License: CA7928
Florida Surveyor and Mapper Business License: LB6860
Florida Landscape Architecture Business License: LC26000457

REVISIONS

NO.	DESCRIPTION	DATE

PRELIMINARY PLAN
NOT FOR CONSTRUCTION

THESE PLANS ARE NOT FULLY PERMITTED AND ARE SUBJECT TO REVISIONS MADE DURING THE PERMITTING PROCESS.

RESPONSIBILITY FOR THE USE OF THESE PLANS PRIOR TO OBTAINING PERMITS FROM ALL AGENCIES HAVING JURISDICTION OVER THE PROJECT WILL FALL SOLELY UPON THE USER.

ISSUE DATE:	03/31/2023
DESIGNED BY:	MP, SL
DRAWN BY:	SL, JY
CHECKED BY:	MP
BID-CONTRACT:	

MICHAEL J. PHILLIPS, PLA
FLORIDA REG. NO. LA0001540
(FOR THE FIRM)

CLIENT

CITY OF MARGATE

PROJECT

SOUTHGATE BLVD MEDIAN IMPROVEMENTS

SHEET TITLE

HARDSCAPE SECTIONS

SHEET NUMBER	LH-301
PROJECT NUMBER	12020.02

STATUS: SCHEMATIC DESIGN

Drawing name: T:\12020.02 - SR7 Median Improvement - Margate CRA\Landscape Architecture\CAD\12020.02-LH-301.dwg

Plotted by: jjohnson On 8/8/2023 3:23 PM