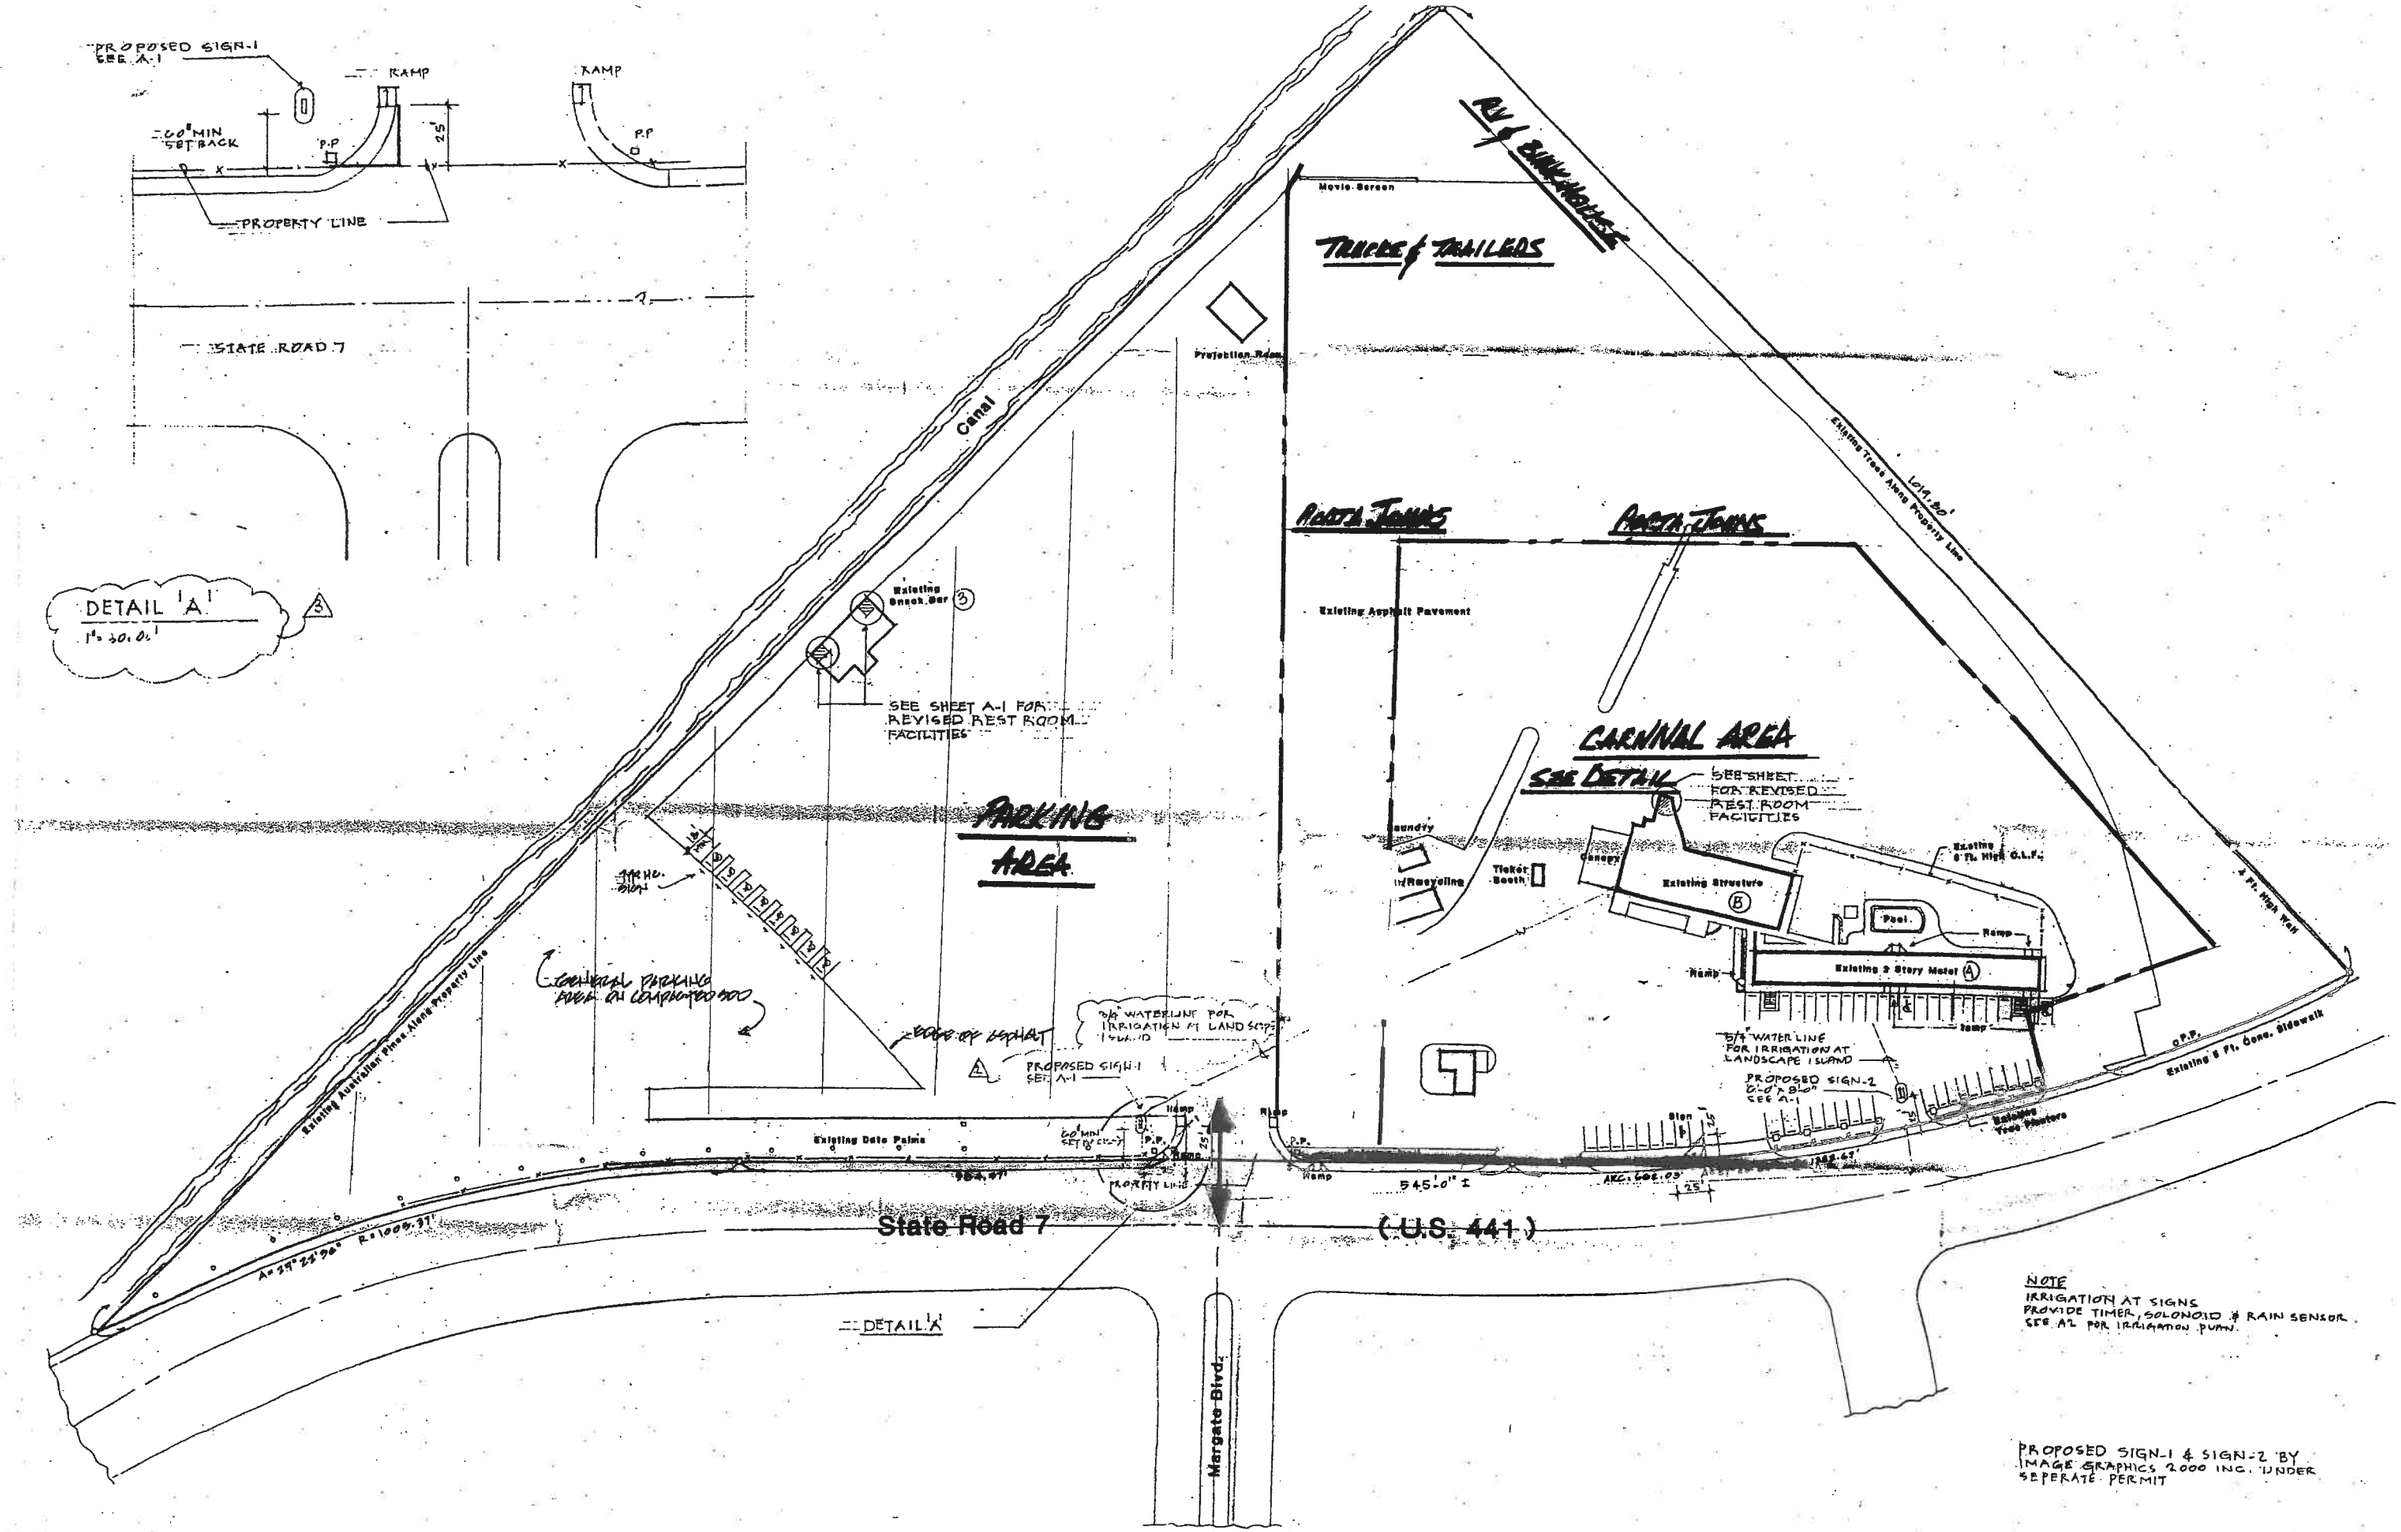
PROPOSED SIGN-1 SEE A-1
RAMP
RAMP
60' MIN SET BACK
P.P
P.P
25'
PROPERTY LINE
STATE ROAD 7
DETAIL 'A'
1" = 30.0'
RV & BUNK HOUSE
Movie Screen
TRUCKS & TRAILERS
Projection Room
Canal
Existing Trees Along Property Line
1014.80'
PASTA TRUNKS
PASTA TRUNKS
Existing Asphalt Pavement
Existing Snack Bar
SEE SHEET A-1 FOR REVISED REST ROOM FACILITIES
CARNIVAL AREA
SEE DETAIL
SEE SHEET FOR REVISED REST ROOM FACILITIES
PARKING AREA
Laundry
Recycling
Ticket Booth
Concession
Existing Structure
Existing 6 Ft. High C.L.F.
Pool
Ramp
Existing 2 Story Motel
Ramp
Ramp
6 Ft. High Wall
CENTRAL PARKING AREA ON COMPACTED SOIL
EDGE OF ASPHALT
3/4" WATERLINE FOR IRRIGATION AT LANDSCAPE ISLAND
PROPOSED SIGN-1 SEE A-1
3/4" WATER LINE FOR IRRIGATION AT LANDSCAPE ISLAND
PROPOSED SIGN-2 8'-0" x 8'-0" SEE A-1
Existing 8 Ft. Conc. Sidewalk
Existing Australian Pines Along Property Line
Existing Date Palms
60' MIN SET BACK
P.P.
Ramp
Ramp
Ramp
Ramp
Sign
PROPERTY LINE
954.91'
545'-0" ±
ARC. 602.03'
1042.63'
25'
State Road 7
(U.S. 441)
A = 29°22'06" R = 1008.37'
DETAIL 'A'
Margate Blvd.
NOTE
IRRIGATION AT SIGNS PROVIDE TIMER, SOLONOID & RAIN SENSOR SEE A2 FOR IRRIGATION PLAN.
PROPOSED SIGN-1 & SIGN-2 BY IMAGE GRAPHICS 2000 INC. UNDER SEPERATE PERMIT

Site Plan