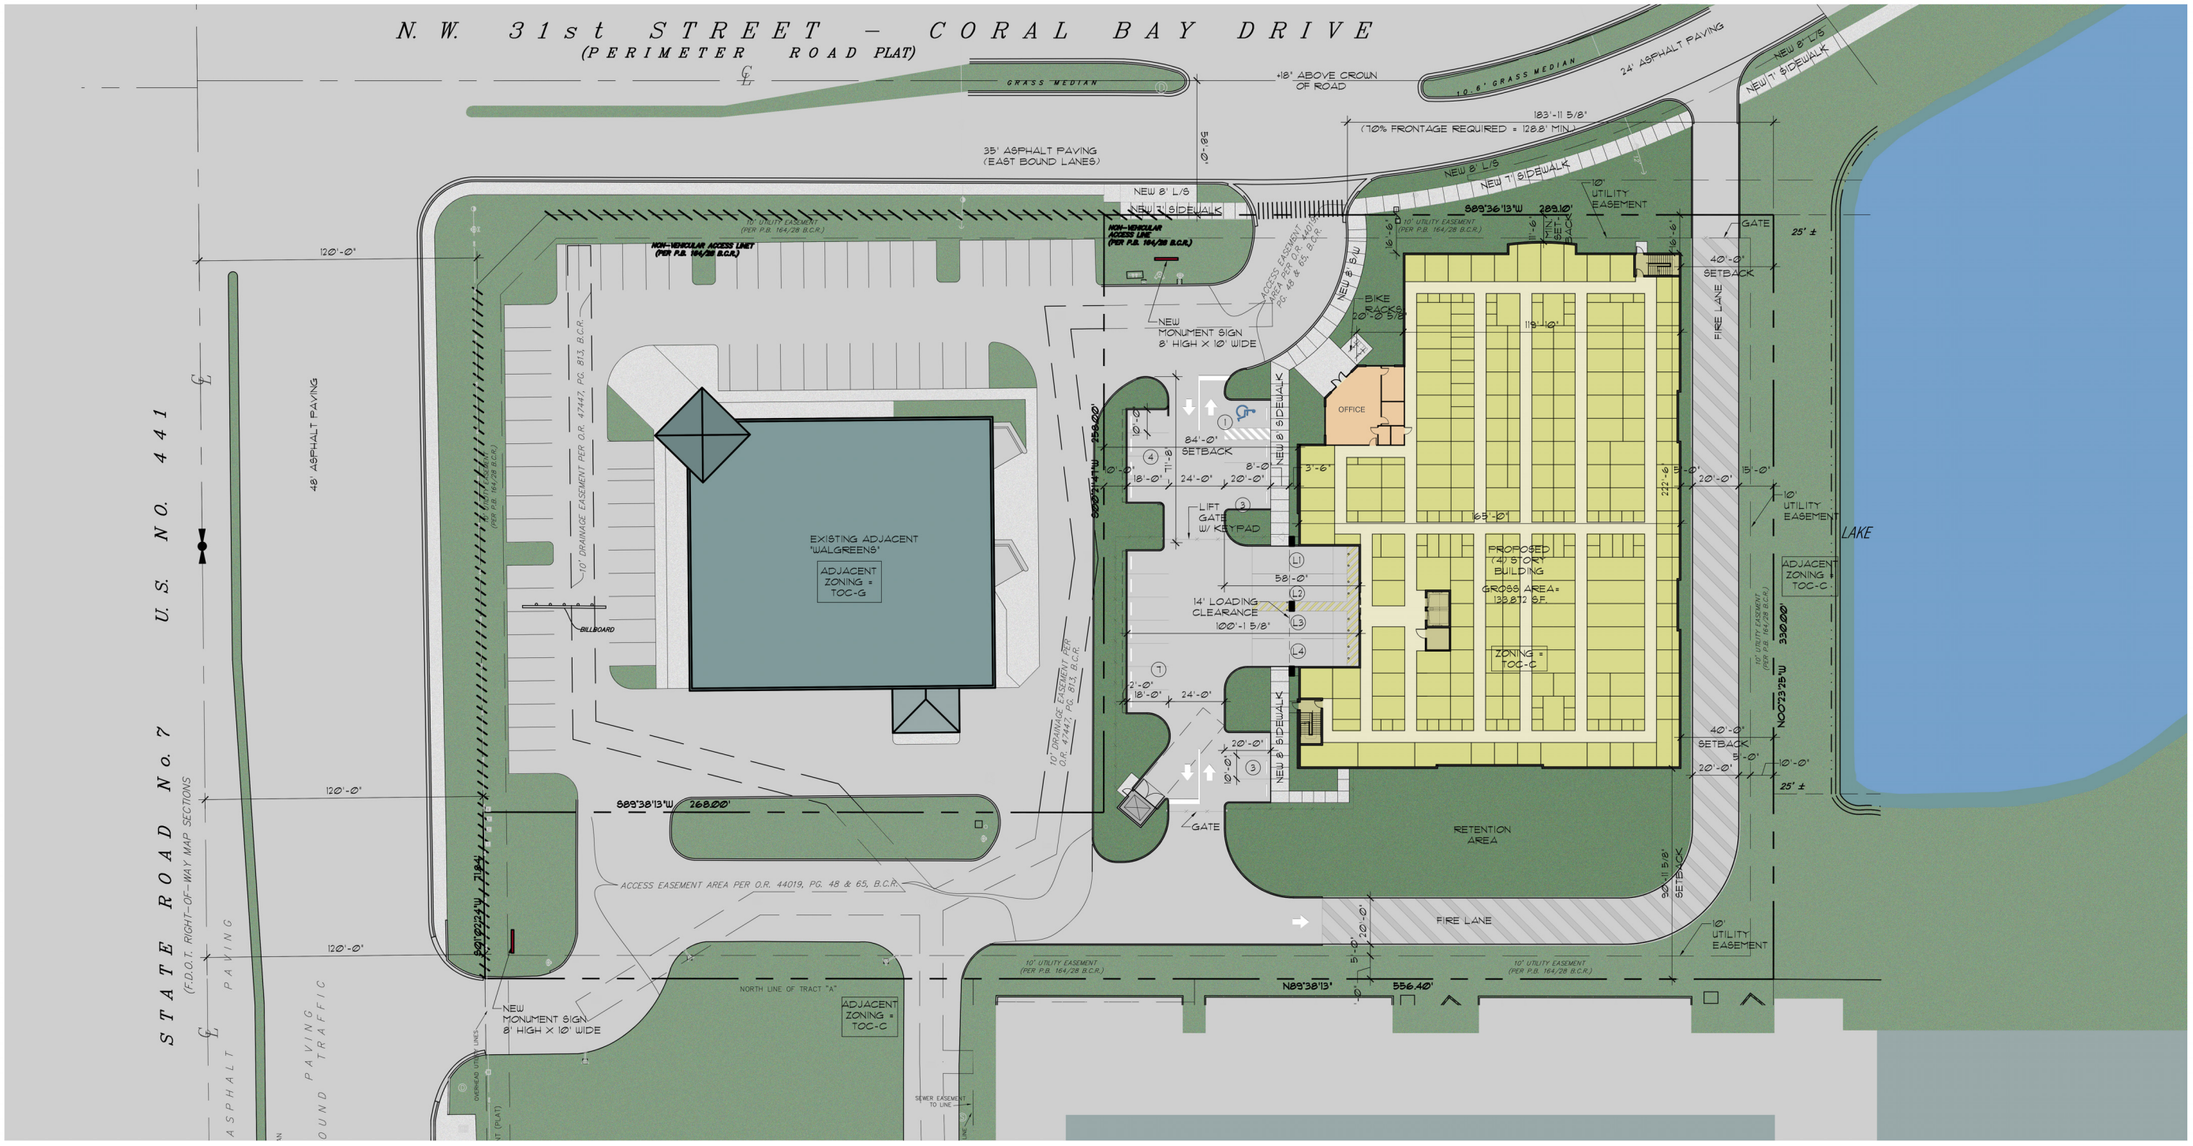

NORTH

CUBE SMART
NORTHWEST 31st STREET CORAL BAY DRIVE
MARGATE, FLORIDA
SITE PLAN

KENNETH CARLSON ARCHITECT - P.A.
DESIGN PLANNING INTERIORS