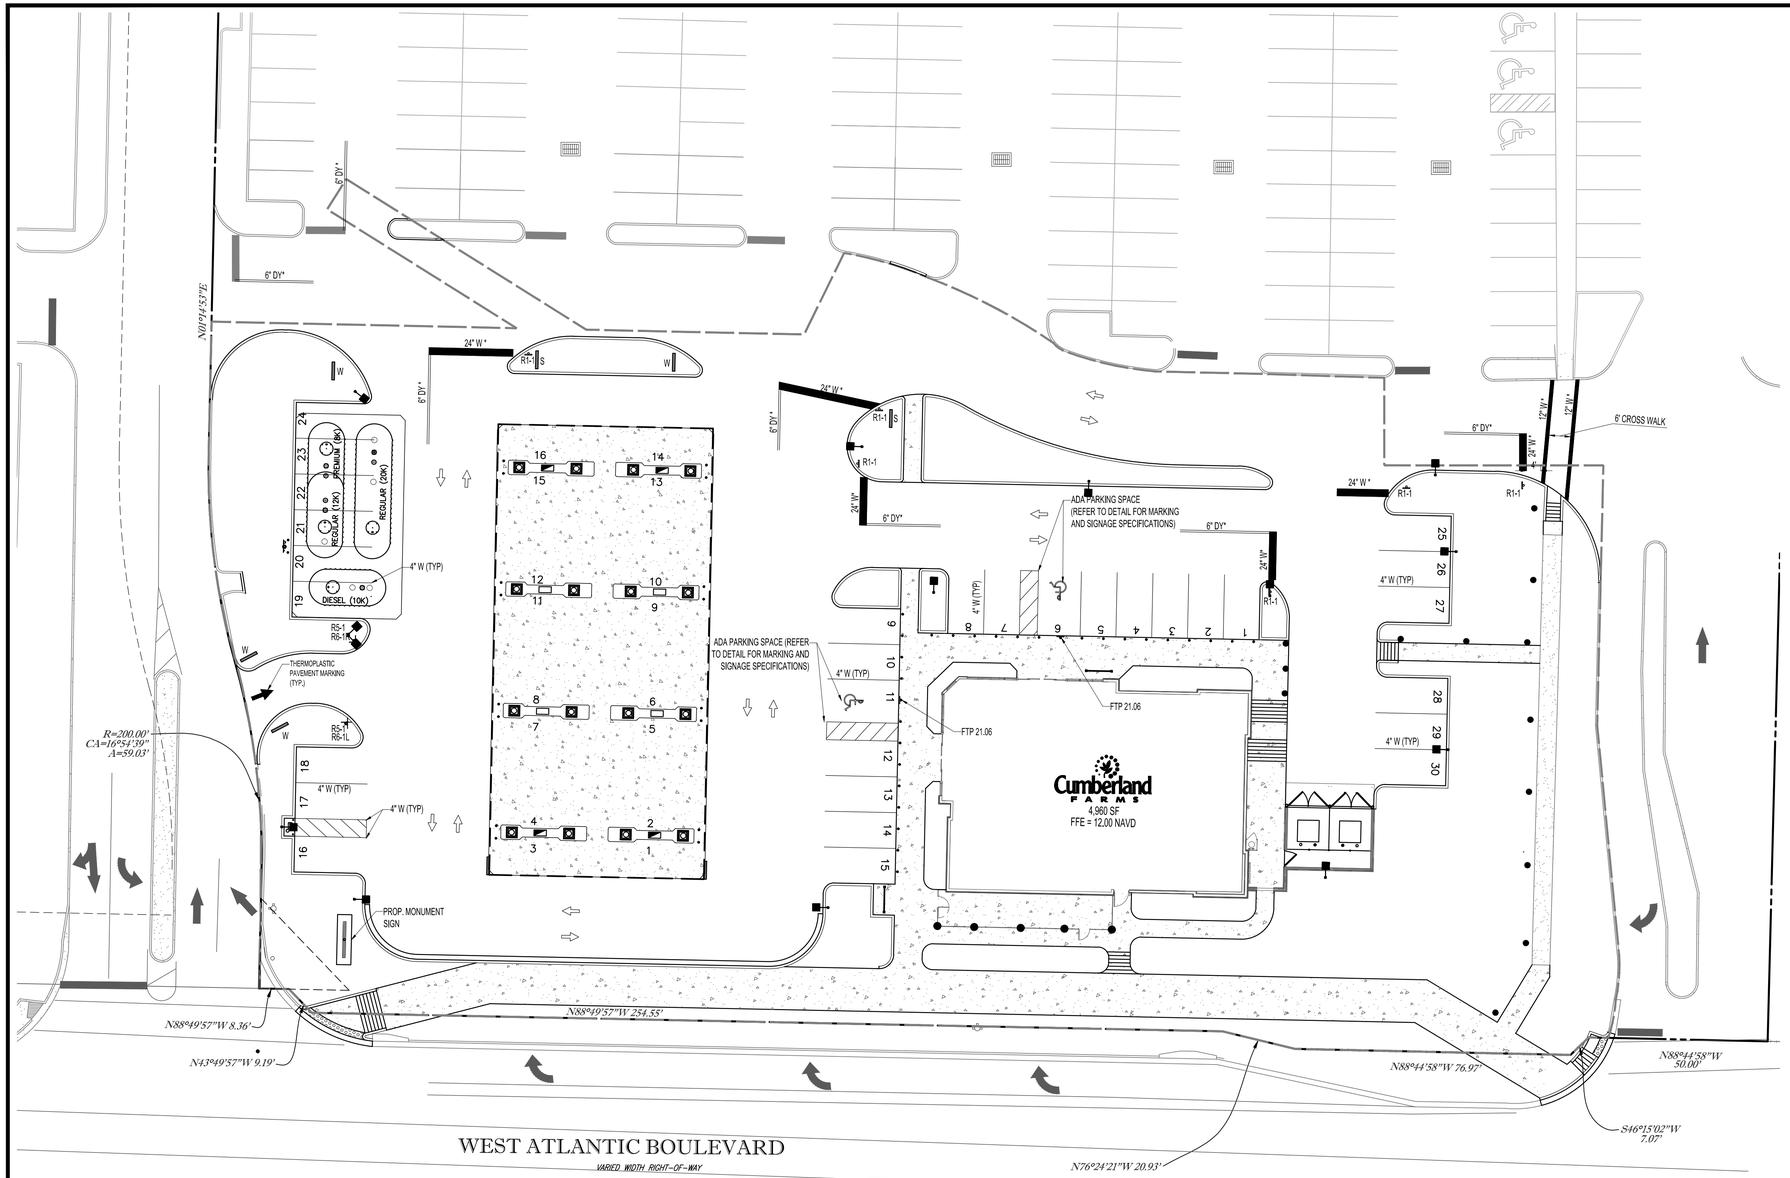

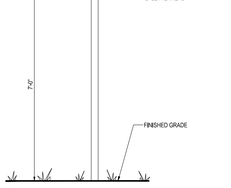

NOTES
1. HANDICAPPED SIGN WILL BE OF A D.O.T. (BLUE) COLOR PAVEMENT BORDER LINES (ONE ON EACH SIDE) OF THE HANDICAPPED SPACE WILL BE OF A BLUE COLOR OF A QUALITY EQUIVALENT TO SUPER STRIPE TRAFFIC PAINT SOLD BY FOX VALLEY SYSTEMS INC. OF CARY ILLINOIS. PHONE 1-800-223-4770 SHALL BE STRIPED ON THE WEARING SURFACE OF EACH SPACE DESIGNED FOR THE HANDICAPPED SPACE.

2 ACCESSIBLE PARKING SIGN
SCALE: NONE

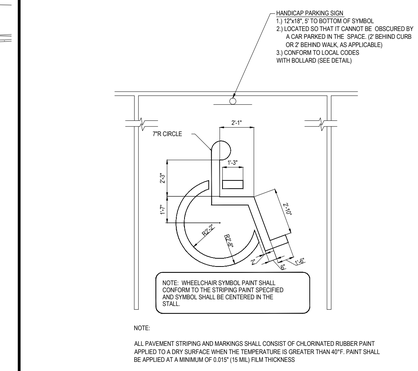

NOTE:
ALL PAVEMENT STRIPING AND MARKINGS SHALL CONSIST OF CHLORINATED RUBBER PAINT APPLIED TO A DRY SURFACE WHEN THE TEMPERATURE IS GREATER THAN 40°F. PAINT SHALL BE APPLIED AT A MINIMUM OF 0.015" (15 MIL) FILM THICKNESS

ADA ACCESIBLE PARKING STALL PAINTING DETAIL
N.T.S.

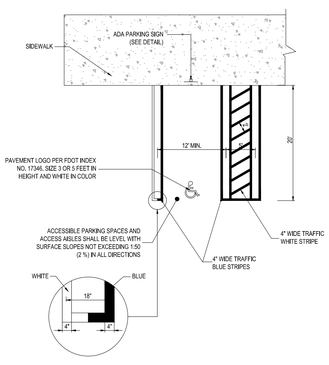

1 ACCESSIBLE PARKING & TYPICAL STRIPING SPACE
SCALE: NONE

"SEE YOU SOON" DIRECTIONAL SIGN (BY SEPARATE PERMIT)

"WELCOME" DIRECTIONAL SIGN (BY SEPERATE PERMIT)

PAINTED DIRECTION ARROW

TRAFFIC FLOW ARROW (FOR REF. ONLY)

LEGEND

R1-1	STOP SIGN (30" x 30")
R3-5R	RIGHT TURN ONLY
R6-1	ONE WAY
FTP 21-06	ACCESSIBLE PARKING THERMOPLASTIC

NOTE:
1) ALL STRIPING AND SIGNAGE SHALL MEET THE M.U.T.C.D. LATEST EDITION.

2) ALL PAVEMENT MARKINGS AND SIGNING DAMAGED DURING CONSTRUCTION, SHALL BE RESTORED.

THOMAS ENGINEERING GROUP
CIVIL ENGINEERS - PROJECT MANAGERS - LAND PLANNING - LANDSCAPE ARCHITECTS
1000 CORPORATE DR. SUITE 250 FORT LAUDERDALE, FL 33334 P: 954-202-7000
4950 W. KENNEDY BLVD. SUITE 600 TAMPA, FL 33609 P: 813-379-4100
125 W INDIANTOWN RD. SUITE 206 JUPITER, FL 33458 P: 561-203-7503

THE INFORMATION, DESIGN, AND CONTENT OF THIS PLAN ARE PROPRIETARY AND SHALL NOT BE COPIED OR USED FOR ANY PURPOSE WITHOUT PRIOR WRITTEN AUTHORIZATION FROM THOMAS ENGINEERING GROUP, LLC. ONLY APPROVED, SIGNED AND SEALED PLANS SHALL BE UTILIZED FOR CONSTRUCTION.

REVISIONS:

REV:	DATE:	COMMENT:	BY:

811 KNOW WHAT'S BELOW ALWAYS CALL 811 BEFORE YOU DIG
It's fast. It's free. It's the law.
www.callsunshine.com

PROJECT No.:	F140147
DRAWN BY:	JFV
CHECKED BY:	MAT
CAD I.D.:	F140147-PMS

PROJECT:

5485 WEST ATLANTIC BOULEVARD

FOR

Cumberland FARMS

MARGATE, FL

THOMAS ENGINEERING GROUP
RADICE III
1000 CORPORATE DRIVE, SUITE 250
FORT LAUDERDALE, FL 33334
PH: (954) 202-7000
FX: (954) 202-7070
www.ThomasEngineeringGroup.com

MICHAEL A. TROXELL
PROFESSIONAL ENGINEER
December 13, 2016
FLORIDA LICENSE No. 50572
FLORIDA BUSINESS CERT. OF AUTH. No. 27528

SHEET TITLE:
PAVEMENT MARKING & SIGNAGE PLAN

SHEET NUMBER:
CFG04.1

DATE: 12-01-2016

Printed on Tuesday, December 13, 2016, 1:57 PM by Max Kopon
J:\JOBS\F140147\CAD\PMS\F140147-PMS-------XXAPPR_DETAIL.DWG