D37783

W. Atlantic Blvd & US 441
Margate, FL

SO #214950

Resac: 09/25/2025
Binder: --/--/----

Revision Log

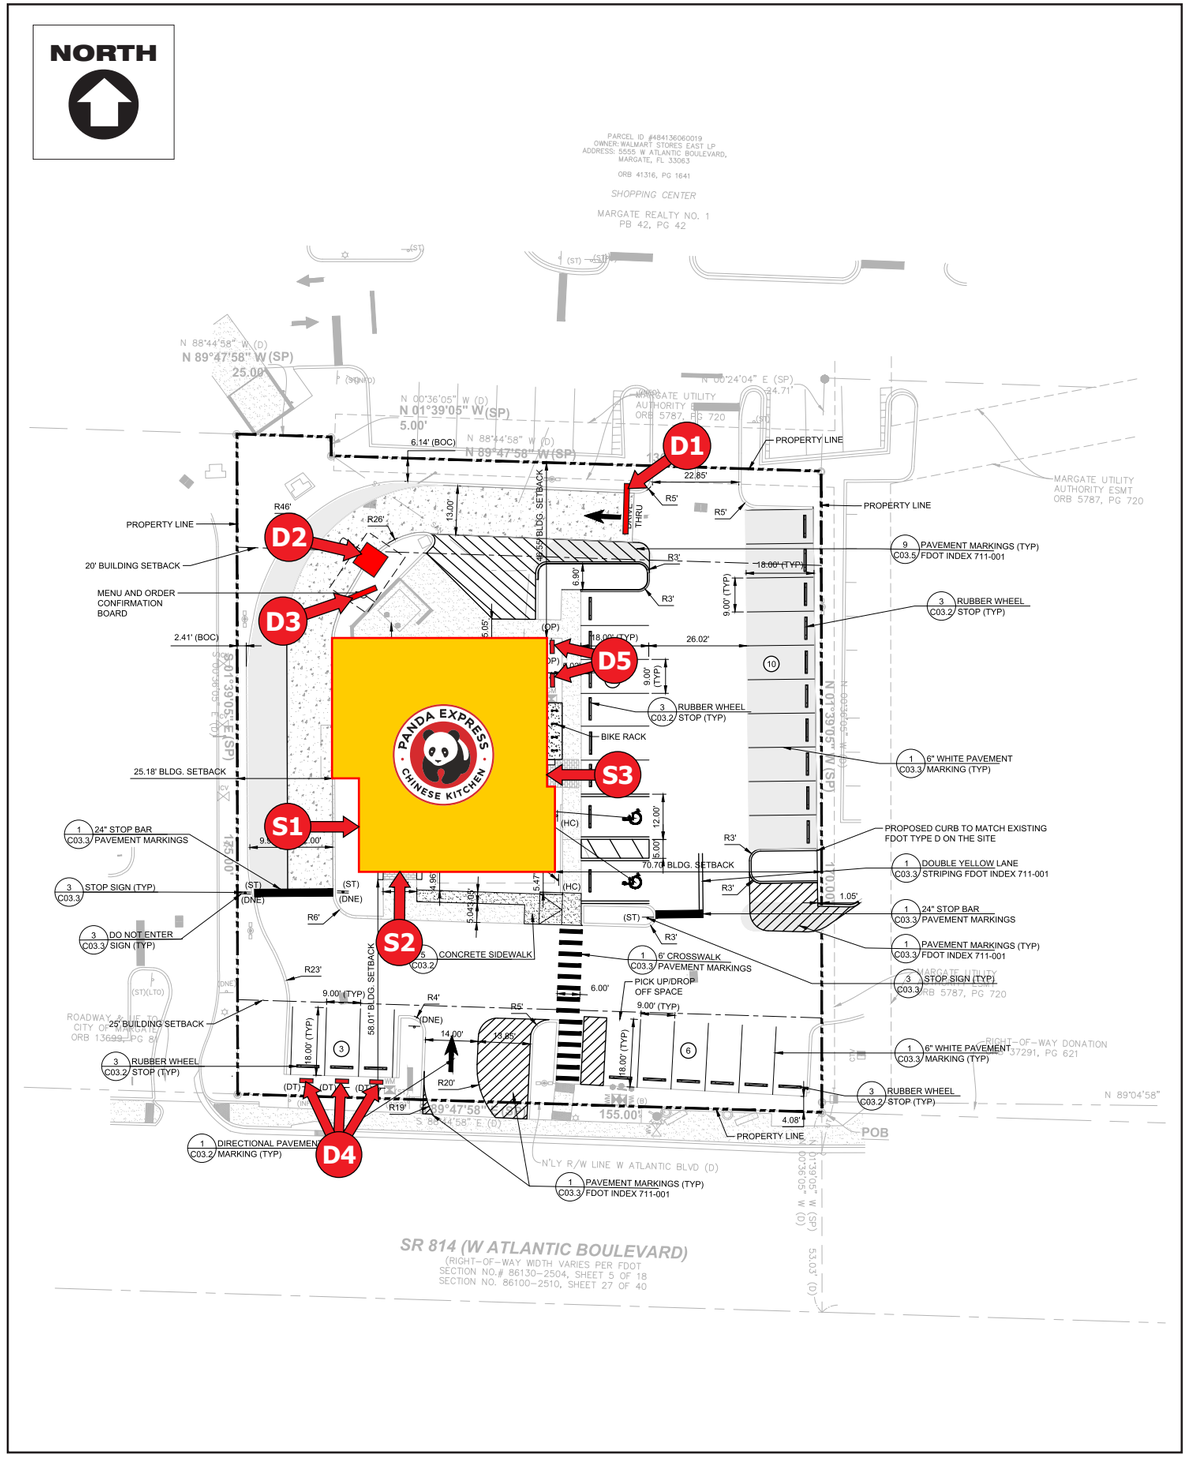

PANDA EXPRESS

S1 2'-6" Channel Letter Set | 52.30 sq ft

Note: This sign will require a variance.
Only (2) Wall Signs allowed.

S2 **S3**
6' Lockup | 36.0 sq ft

D1 DT Clearance

D2 OCU Canopy

D3 DT Menu

D4 Parking Sign
(3) Required

D5 Parking Sign
(2) Required

atlas BRANDING THE WORLD
National Headquarters: 1077 West Blue Heron Blvd.
West Palm Beach, Florida 33404
800.772.7932
www.atlasbtw.com

Revisions:

Site D37783

PM: Jessica N.	Address: W. Atlantic Blvd & US 441		
Drawn By: JS	City State: Margate, FL		
Date: 09/25/2025	Drawing Number: 214950	Page: 2	