LEGEND:

- BACKFLOW PREVENTER
- BOLLARD
- CABLE BOX
- CATCH BASIN
- CENTERLINE
- CLEANOUT
- COMMUNICATION CABINET
- ELEVATION
- FIRE HYDRANT
- MANHOLE, DRAINAGE
- MANHOLE, SANITARY
- NON-VEHICULAR ACCESS LINE
- POLE, LIGHT
- POLE, WOOD
- SANITARY MANHOLE
- SIGN
- TELEPHONE RISER
- TRANSFORMER
- TREE & PALM TREE
- VALVE, WATER
- WATER METER
- WIRES, OVERHEAD

ABBREVIATIONS:

A	= ARC LENGTH
A/C	= AIR CONDITIONER
ALUM.	= ALUMINUM
B.C.R.	= BROWARD COUNTY RECORDS
CB	= CATCH BASIN
C.B.S.	= CONCRETE BLOCK STRUCTURE
CLF	= CHAIN LINK FENCE
CMP	= CORRUGATED METAL PIPE
CONC.	= CONCRETE
D	= DELTA (CENTRAL ANGLE)
(D)	= DESCRIPTION
D.E.	= DRAINAGE EASEMENT
EL.	= ELEVATION
F.F.	= FINISHED FLOOR
FIP	= FOUND IRON PIPE
FIR	= FOUND IRON ROD
FIR/C	= FOUND IRON ROD W/CAP
FND.	= FOUND
E.O.W.	= EDGE OF WATER
ICV	= IRRIGATION CONTROL VALVE
INV	= INVERT
MON.	= MONUMENT
N/D	= NAIL AND DISC
(P)	= PLAT
P.B.	= PLAT BOOK
PG.	= PAGE
R	= RADIUS
R/W	= RIGHT-OF-WAY
SIR/C	= SET 1/2" IRON ROD W/CAP LB7924
SMH	= SANITARY SEWER MANHOLE
SN/D	= SET NAIL & DISC LB7924
S.F.	= SQUARE FEET
STY.	= STORY
TCB	= TRAFFIC CONTROL BOX
TYP.	= TYPICAL
U.E.	= UTILITY EASEMENT
WV	= WATER VALVE

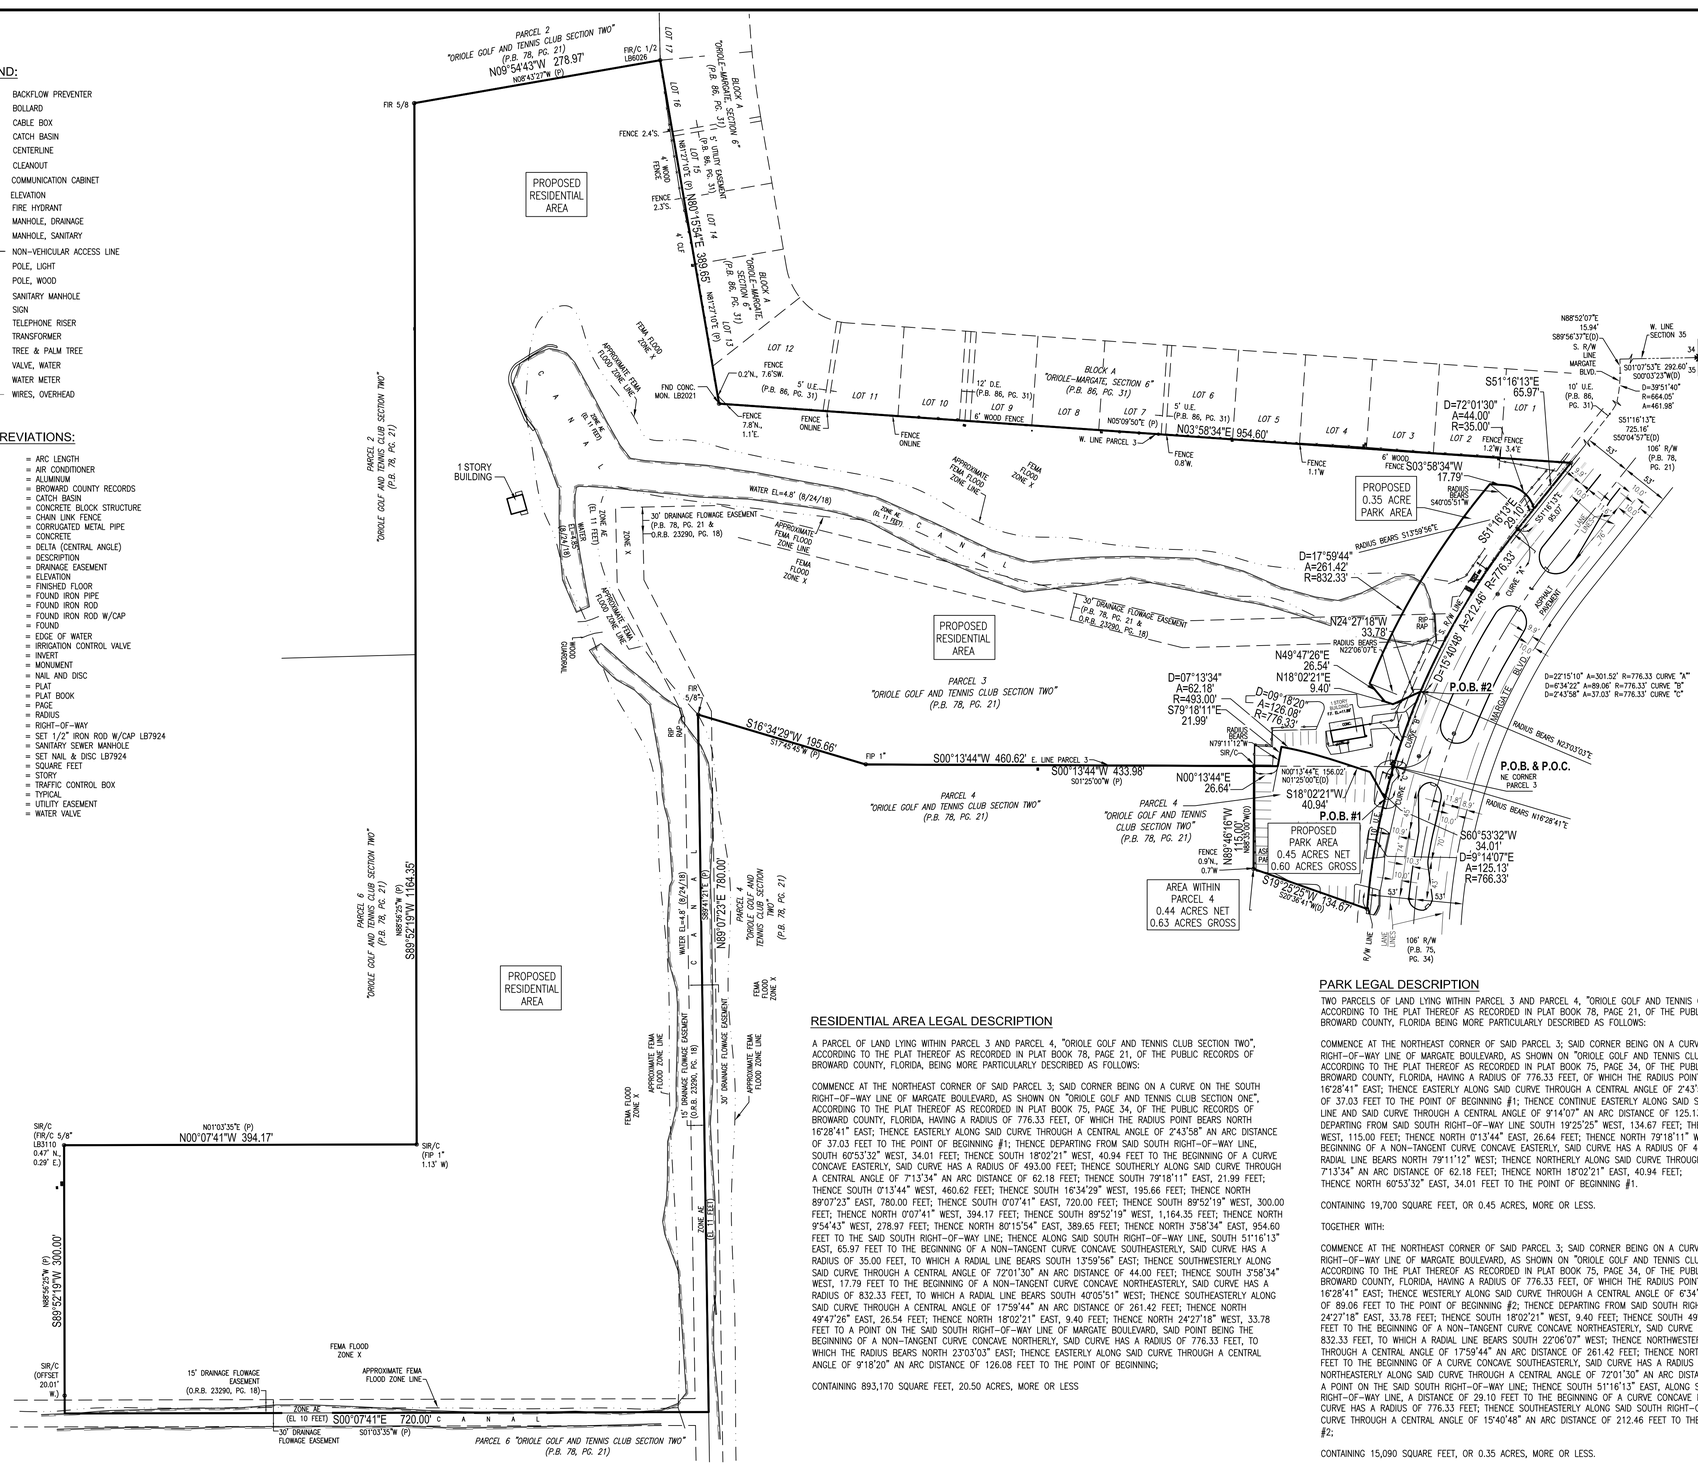
PARCEL 2 "ORIOLE GOLF AND TENNIS CLUB SECTION TWO" (P.B. 78, PG. 21)
N09°54'43"W 278.97'
N08°43'07"W (D)
FIR/C 1/2 LB6026
FIR 5/8
LOT 17
LOT 16
BLOCK A "ORIOLE-MARGATE, SECTION 6" (P.B. 86, PG. 31)
FENCE 2.4'S.
5' U.E. (P.B. 86, PG. 31)
LOT 15
LOT 14
LOT 13
FENCE 2.3'S.
PROPOSED RESIDENTIAL AREA
LOT 12
FENCE 7.6'SW.
0.2'N.
FND CONC. MON. LB2021
FENCE 7.8'N. 1.1'E.
LOT 11
LOT 10
LOT 9
12' D.E. (P.B. 86, PG. 31)
6' WOOD FENCE
LOT 8
LOT 7
N05°09'50"E (P)
LOT 6
LOT 5
LOT 4
LOT 3
LOT 2
LOT 1
W. LINE PARCEL 3
N03°58'34"E 954.60'
FENCE ONLINE
FENCE 0.8'W.
FENCE 1.1'W
FENCE 1.2'W
FENCE 3.4'E
6' WOOD FENCE S03°58'34"W 17.79'
S51°16'13"E 65.97'
D=72°01'30" A=44.00' R=35.00'
N88°52'07"E 15.94' S89°56'37"E(D) S. R/W LINE MARGATE BLVD.
10' U.E. (P.B. 86, PG. 31)
W. LINE SECTION 35
S01°07'53"E 292.60'
S00°03'23"W(D)
D=39°51'40" R=664.05' A=461.98'
S51°16'13"E 725.16'
S50°04'57"E(D)
106' R/W (P.B. 78, PG. 21)
P.O.C. NW CORNER SECTION 35, TOWNSHIP 48S, RANGE 41 E (NOT FND.)
PROPOSED 0.35 ACRE PARK AREA
RADIUS BEARS S40°05'51"W
S51°16'13"E 90.00'
LANE LINES
RADIUS BEARS S13°59'54"E
D=17°59'44" A=261.42' R=832.33'
N24°27'18"W 33.78'
RADIUS BEARS N22°06'07"E
RIP RAP
N49°47'26"E 26.54'
N18°02'21"E 9.40'
D=07°13'34" A=62.18' R=493.00' S79°18'11"E 21.99'
RADIUS BEARS N79°11'12"W
P.O.B. #2
D=15°40'48" A=212.46' R=776.33'
D=22°15'10" A=301.52' R=776.33 CURVE "A"
D=2°43'58" A=37.03 R=776.33' CURVE "C"
MARGATE BLVD.
RADIUS BEARS N23°03'03"E
ASPHALT PAVEMENT
CURVE "A"
CURVE "B"
CURVE "C"
P.O.B. & P.O.C. NE CORNER PARCEL 3
RADIUS BEARS N16°28'41"E
S60°53'32"W 34.01'
D=9°14'07"E A=125.13' R=766.33'
N00°13'44"E 156.02'
N01°25'00"E(D)
N00°13'44"E 26.64'
S18°02'21"W 40.94'
P.O.B. #1
PROPOSED PARK AREA 0.45 ACRES NET 0.60 ACRES GROSS
N89°46'16"W 115.00'
S89°46'16"E (D)
FENCE 0.9'N., 0.7'W
S20°36'41"W(D)
R/W LINE
106' R/W (P.B. 75, PG. 34)
AREA WITHIN PARCEL 4 0.44 ACRES NET 0.63 ACRES GROSS
1 STORY BUILDING
FENCE ONLINE
