prepared by:
McLAUGHLIN ENGINEERING CO. LB# 285
SURVEYORS - ENGINEERS - PLANNERS
a division of CONTROL POINT ASSOCIATES, INC. LB# 8137
traditional methods | modern approaches
1700 N.W. 64th STREET, SUITE 400, FORT LAUDERDALE, FLORIDA, 33309

WARREN, NJ 908.668.0099
CHALFONT, PA 215.712.9800
MT. LAUREL, NJ 609.857.2099
MANHATTAN, NY 646.780.0411
LONG ISLAND, NY 631.580.2645
SOUTHBOROUGH, MA 508.948.3000
ALBANY, NY 518.217.5010
ROCHESTER, NY 585.250.1764
GEORGETOWN, DE 302.295.1010
PHILADELPHIA, PA 215.712.9800
HUDSON VALLEY, NY 845.691.7339
FT. LAUDERDALE, FL 954.763.7611

ALTA/NSPS LAND TITLE SURVEY

PARCEL "A" THE FOREST, P.B. 129, PG.16, B.C.R., AND PARCEL "A" 441 SOUTH, LTD, P.B. 124, PG. 41, B.C.R., AND PARCEL "B", MINI MART DEVELOPMENT CORP. SUBDIVISION, P.B. 81, P.G. 49, B.C.R.

GRAPHIC SCALE
50 0 25 50 100
(IN FEET)
1 inch = 50 ft.

UNDERGROUND UTILITY LINE LEGEND

—C—C—C— = UNDERGROUND COMMUNICATIONS LINE
—D—D—D—D— = UNDERGROUND STORM SEWER LINE
—E—E—E—E— = UNDERGROUND ELECTRICAL LINE
—FM—FM—FM—FM— = UNDERGROUND FORCE MAIN LINE
—GAS—GAS—GAS—GAS— = UNDERGROUND GAS LINE
—W—W—W—W— = UNDERGROUND WATER LINE

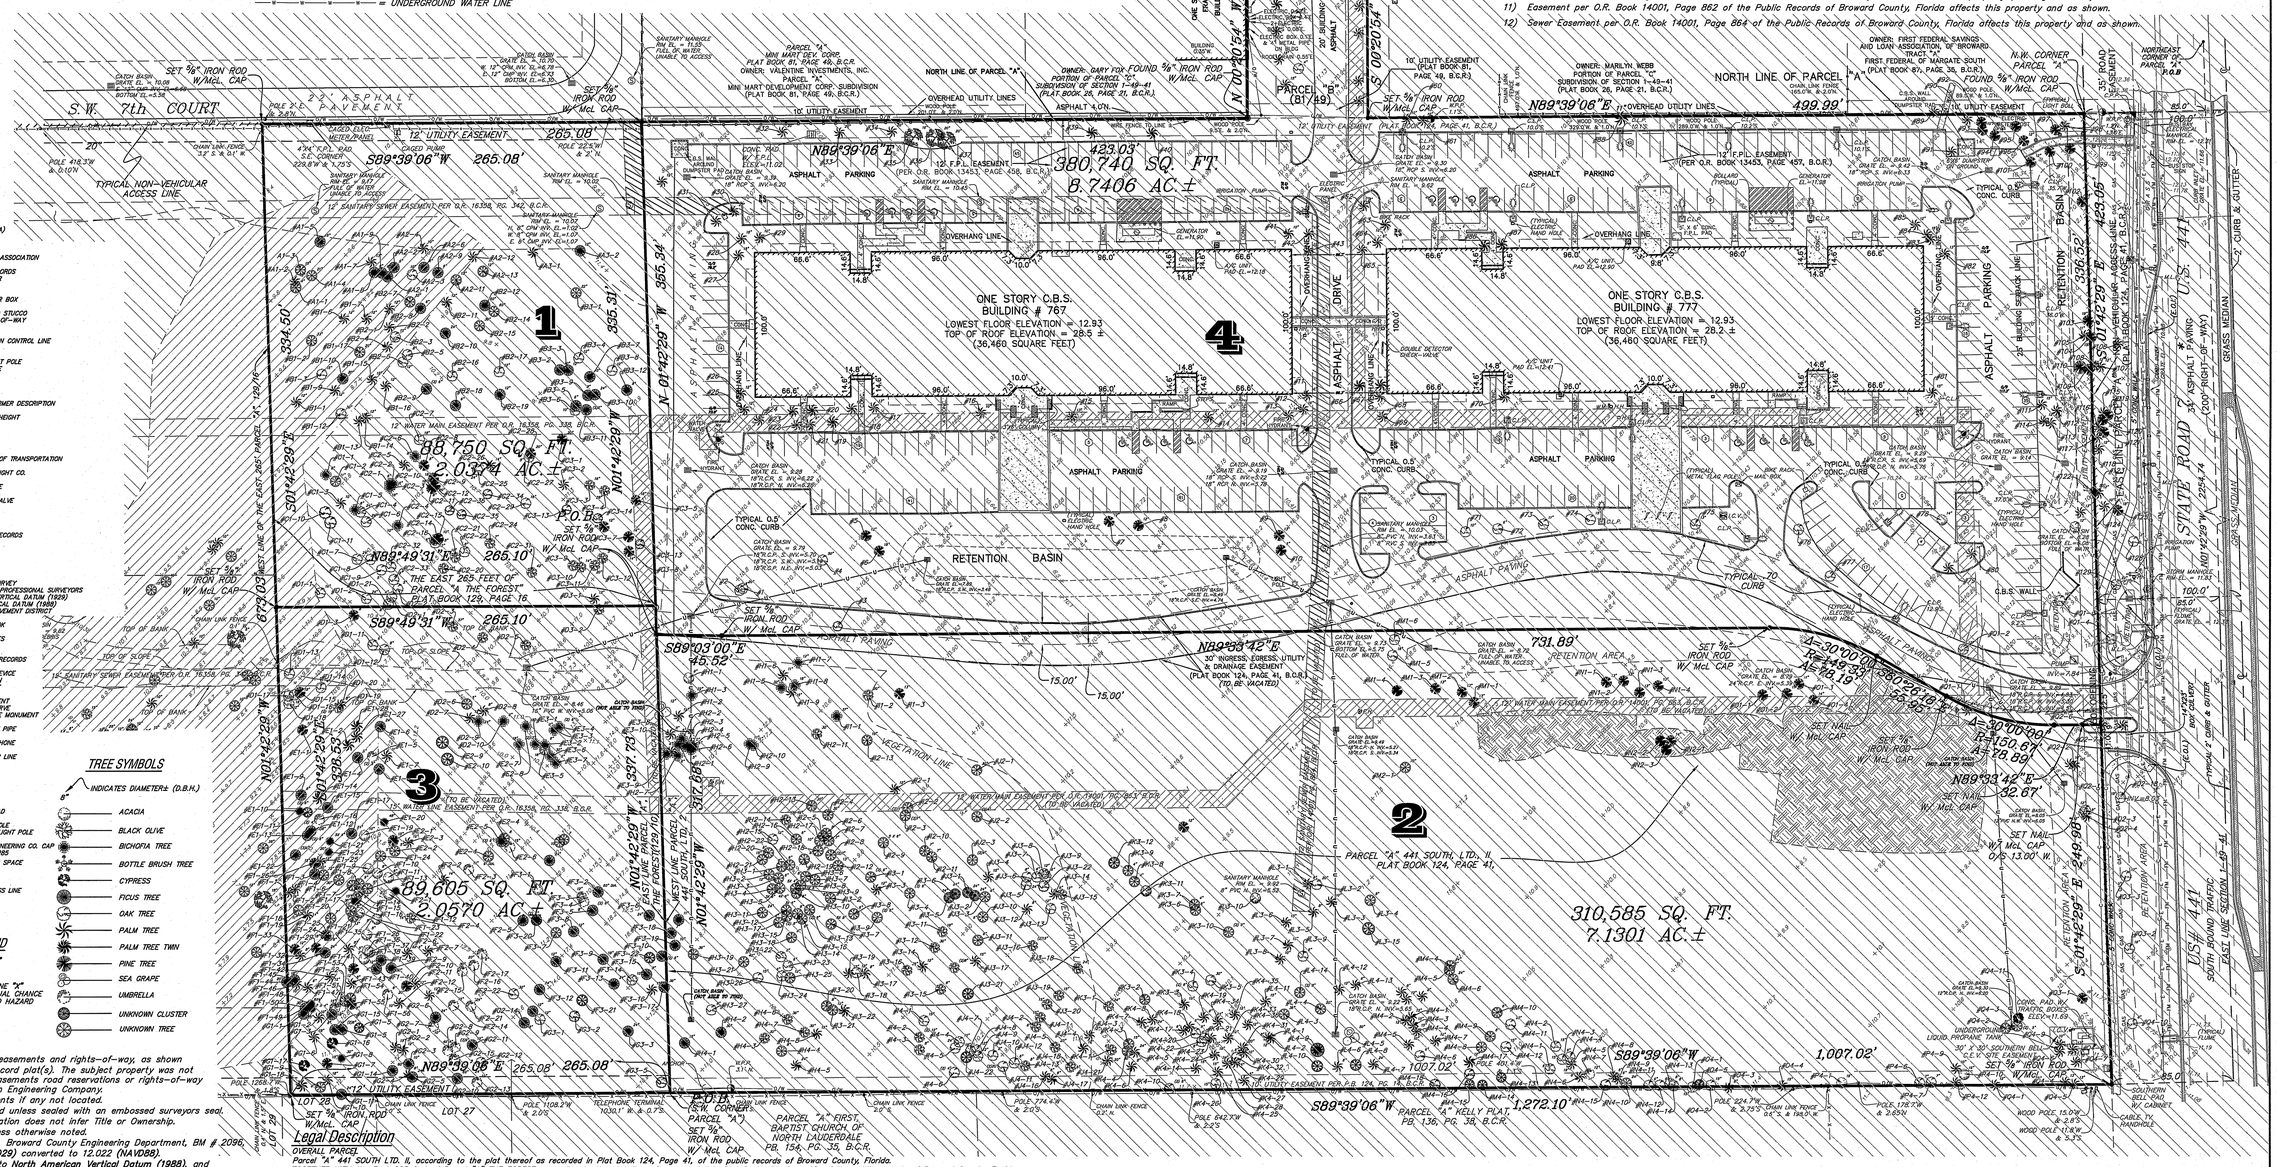
S.W. 7th COURT
S.W. 7TH STREET FOREST BOULEVARD (60' RIGHT-OF-WAY)
N.W. 23RD AVENUE
KIMBERLY BOULEVARD
Location Sketch
Not To Scale
ONE STORY C.B.S. BUILDING # 767
LOWEST FLOOR ELEVATION = 12.93
TOP OF ROOF ELEVATION = 28.5 ±
(36,460 SQUARE FEET)
ONE STORY C.B.S. BUILDING # 777
LOWEST FLOOR ELEVATION = 12.93
TOP OF ROOF ELEVATION = 28.2 ±
(36,460 SQUARE FEET)
380,740 SQ. FT.
8.7406 AC.±
88,750 SQ. FT.
2.0374 AC.±
89,605 SQ. FT.
2.0570 AC.±
310,585 SQ. FT.
7.1301 AC.±
RETENTION BASIN
ASPHALT PARKING
TYPICAL 0.5' CONC. CURB
TYPICAL 70' CURB
N.W. 62ND AVENUE
STATE ROAD 7 (441)
U.S. 441
STATE ROAD 441 (SR 7)
SOUTH BOUND TRAFFIC
EAST LINE SECTION 86-41
N89°39'06"E 265.08'
S89°49'31"W 265.10'
N89°49'31"E 265.10'
N89°39'06"E 265.08'
S89°39'06"W 1,007.02'
S89°39'06"W 1,272.10'
N89°39'06"E 499.99'
N89°39'06"E 423.03'
S89°39'06"W 265.08'
S89°03'00"E 45.52'
N89°33'42"E 731.89'
N89°33'42"E 32.67'
R=149.33'
A=30°00'00"
R=150.67'
A=70.89'
R=150.67'
A=30°00'00"
R=149.33'
A=78.19